VALID 14 NOV 2012

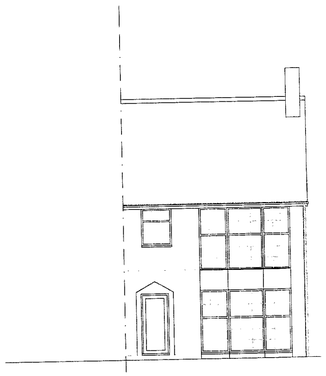

South (Front) Elevation

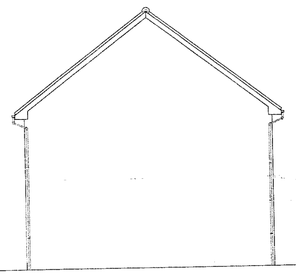

East (Side) Elevation

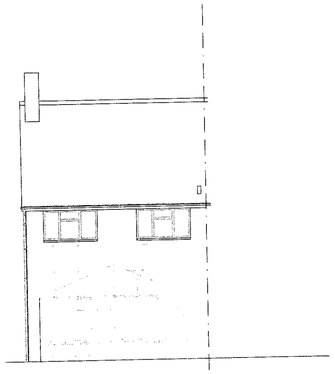

North (Rear) Elevation

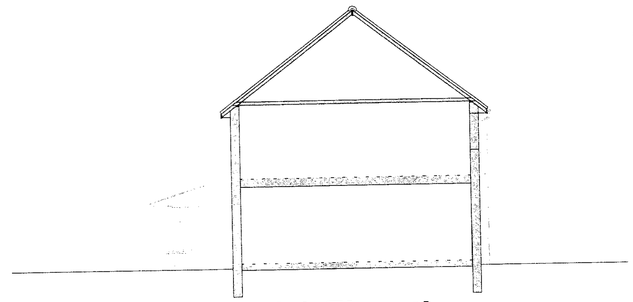

West (Side) Elevation

1m 2m 3m 4m 5m 6m 7m 8m 9m 10m
1:100 Scale Bar

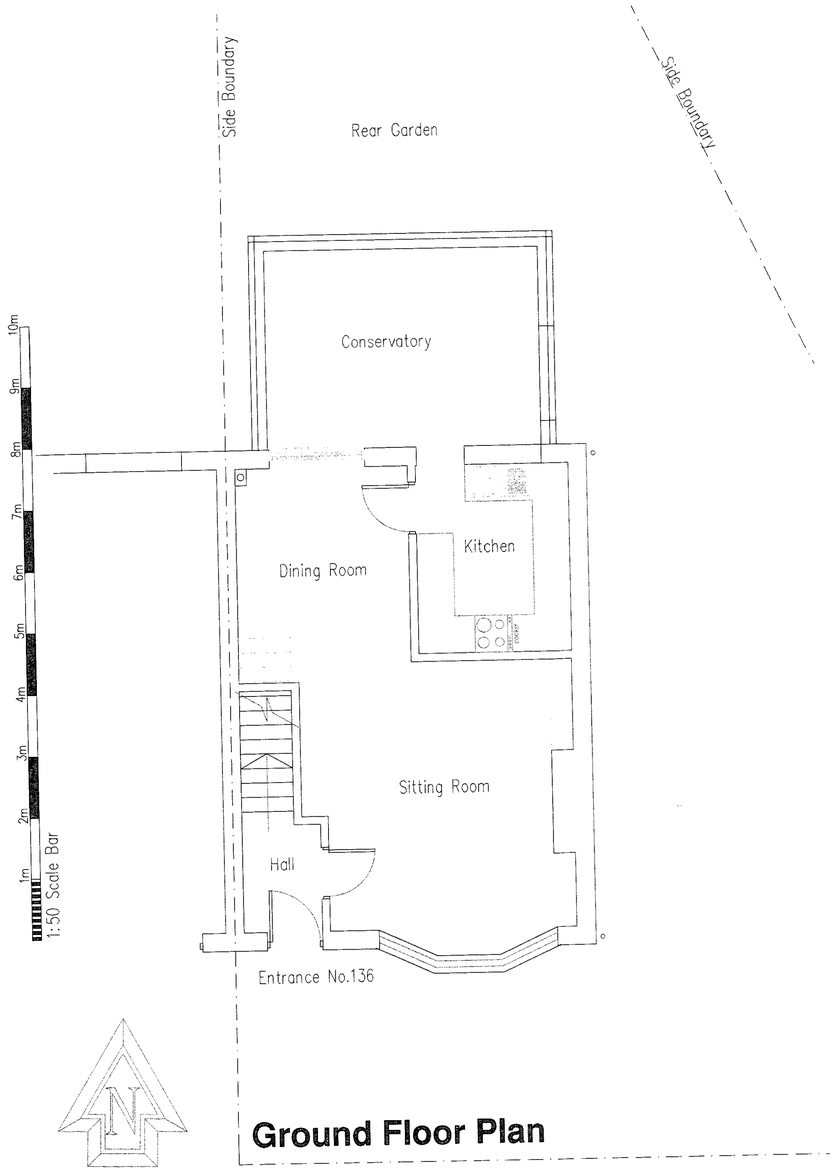

Ground Floor Plan

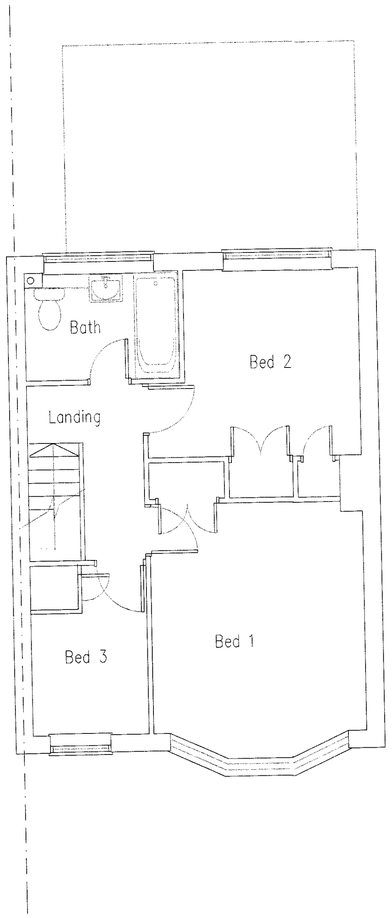

First Floor Plan

Project:
Proposed Roof Conversion
At:
136 Greenacres
Shoreham By Sea
West Sussex
BN43 5XL

Drawing title:
Plans & Elevations As Existing

Client: Mr & Mrs J Bishop

Copyright of:
Architectural & Planning Services
15 West Street
Shoreham By Sea
West Sussex
BN43 5WF
bjw
01273 441009 (after 6pm)
07856899101
e-mail: benwhitby15@yahoo.co.uk

Scale: 1:100 1:50	Paper size A1
Date: 9.10.2012	Drawn: BJW
Drg. No. 01	Rev'n