VALID 14 NOV 2012

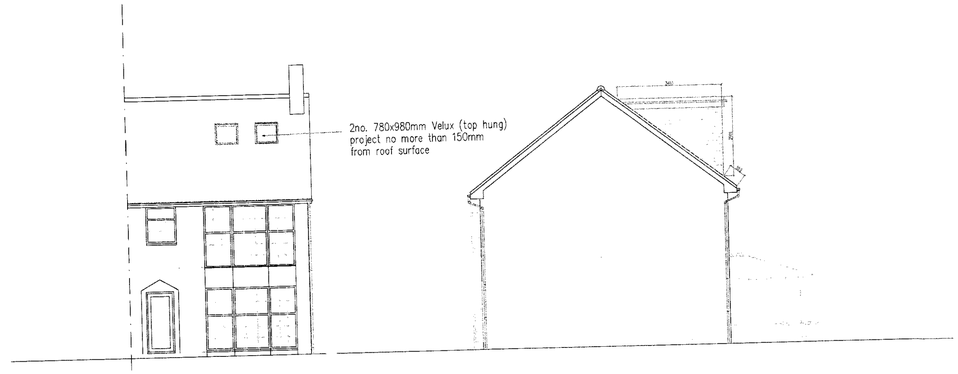

South (Front) Elevation

East (Side) Elevation

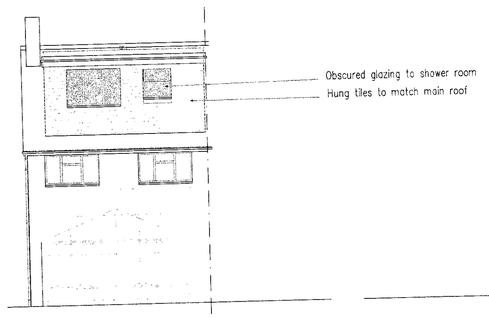

North (Rear) Elevation

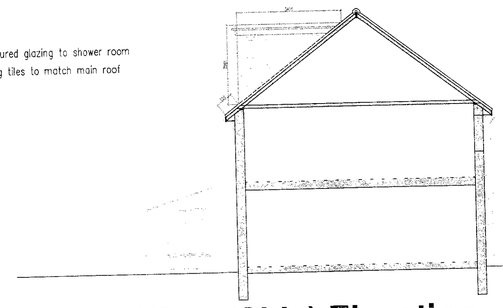

West (Side) Elevation

1m 2m 3m 4m 5m 6m 7m 8m 9m 10m
1:100 Scale Bar

Notes:
Lawful Development Certificate evidence
Rear Dormer volume = (5.21m x 2.59m x 3.4m / 2) = 22.93m3

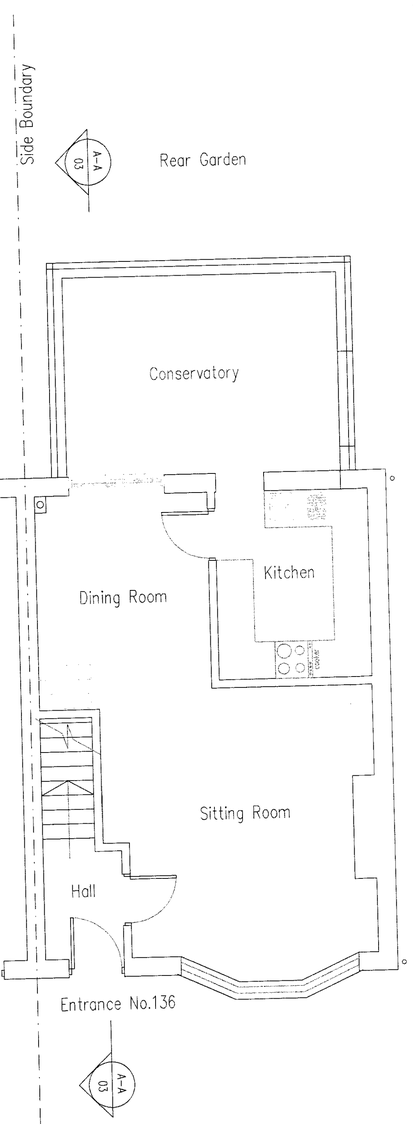

Ground Floor Plan

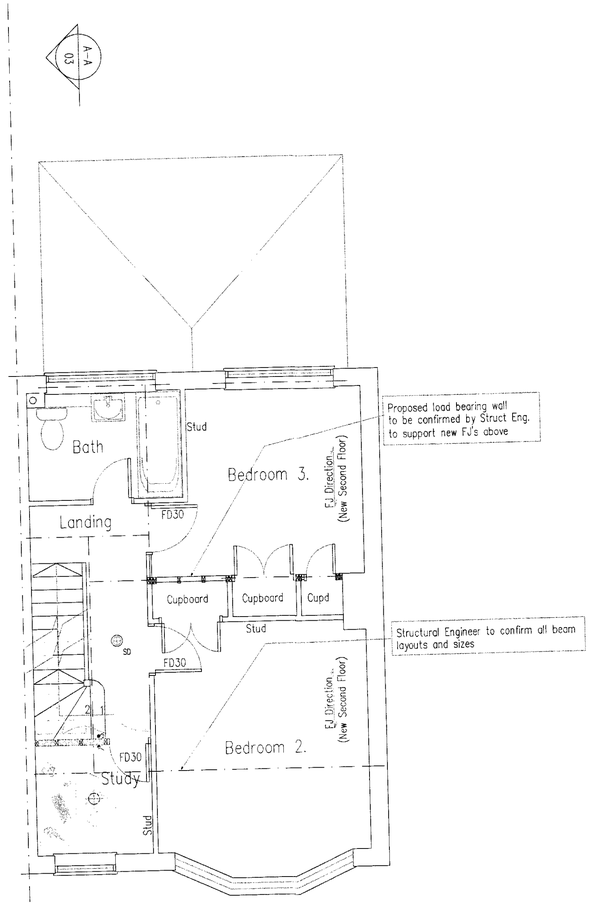

First Floor Plan

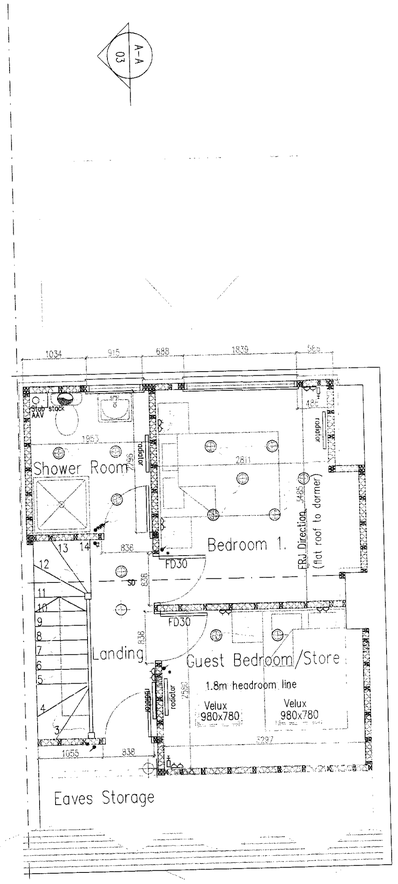

Second Floor Plan

Project:
Proposed Roof Conversion
At:
136 Greenacres
Shoreham By Sea
West Sussex
BN43 5XL

Drawing title:
Plans & Elevations As Proposed

Client: Mr & Mrs J Bishop

Copyright of:
Architectural & Planning Services
15 West Street
Shoreham By Sea
West Sussex
BN43 5WF
bjw
01273 441009 (after 6pm)
07856899101
e-mail: benwhitby15@yahoo.co.uk

Scale: 1:100 1:50 | Paper size: A1
Date: 9.10.2012 | Drawn: BJW
Drg. No. 02 | Rev'n