
7 monks Avenue Loft Conversion

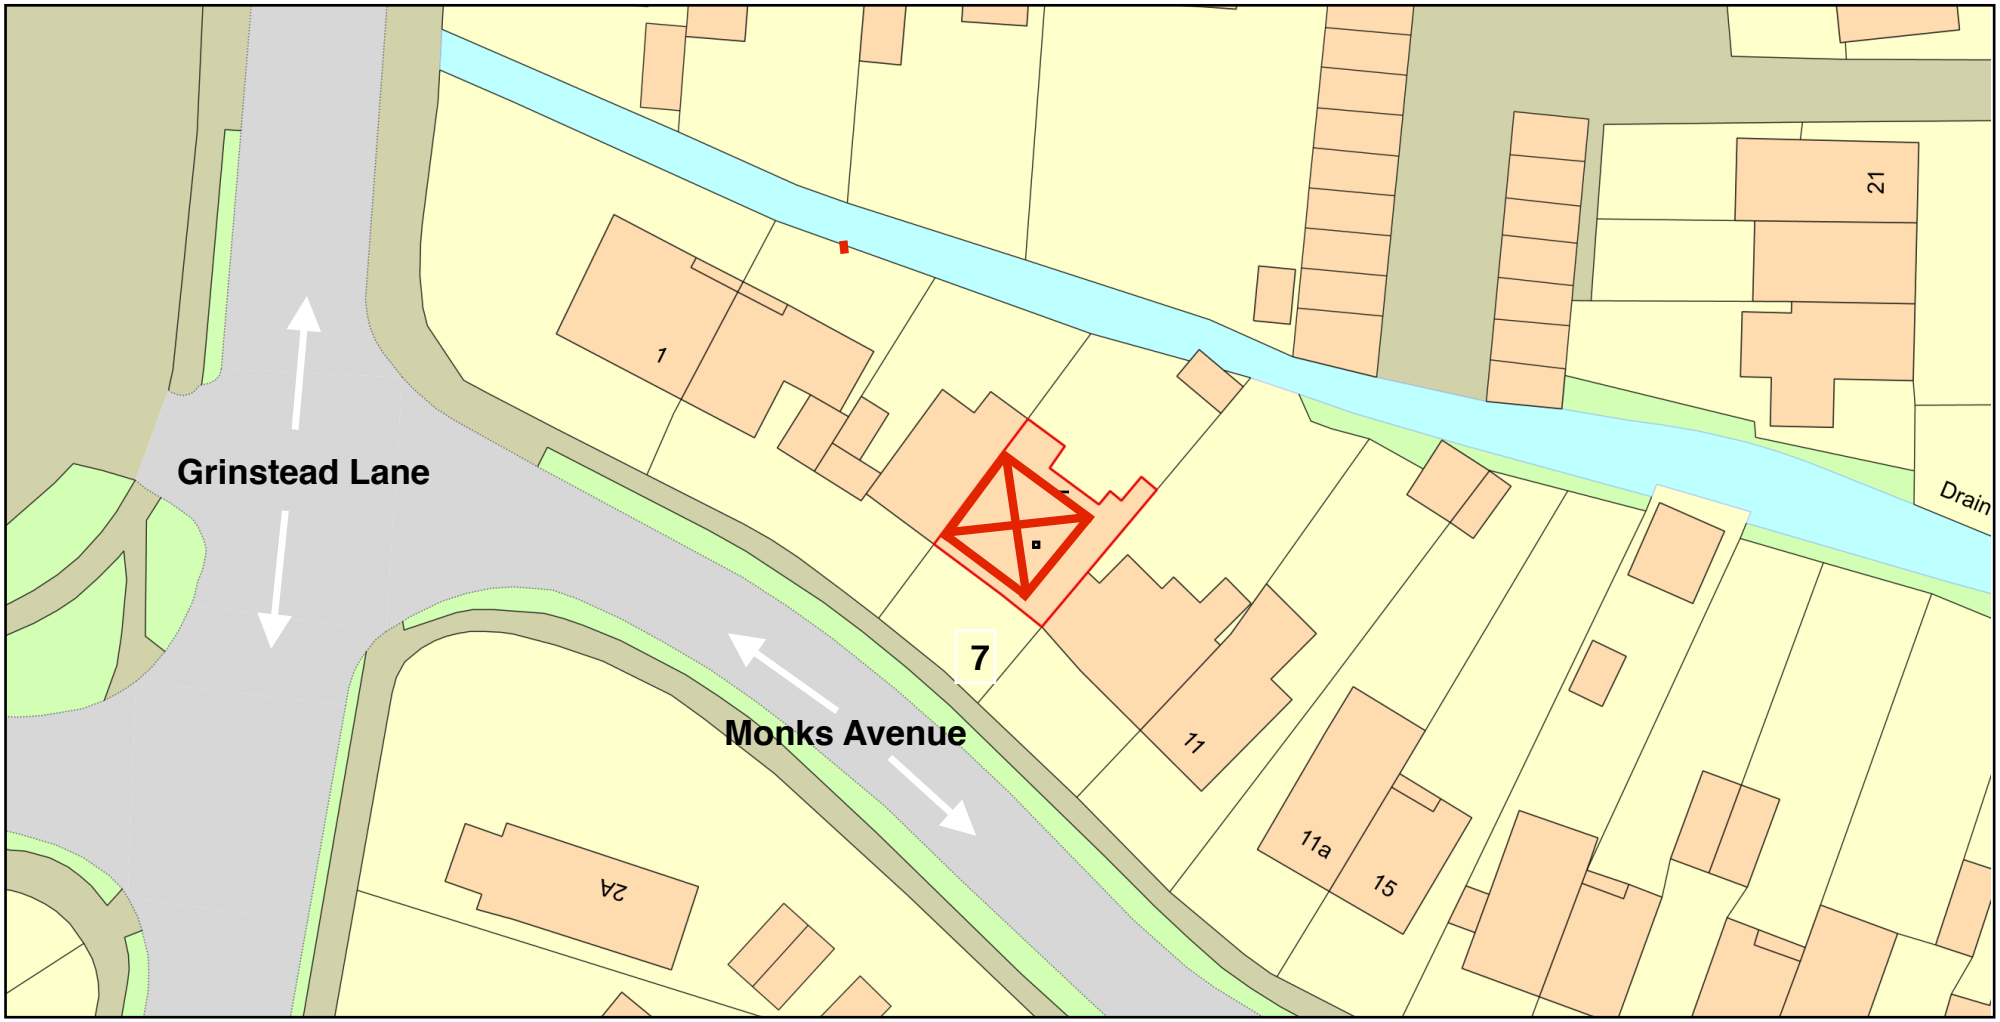

0 20
Metres

N

ReQuestaPlan

Plan Produced for: Adur Planning

Date Produced: 23 Feb 2023

Plan Reference Number: TQRQM23054140338016

Scale: 1:500 @ A4

© Crown copyright and database rights 2023 OS 100042766