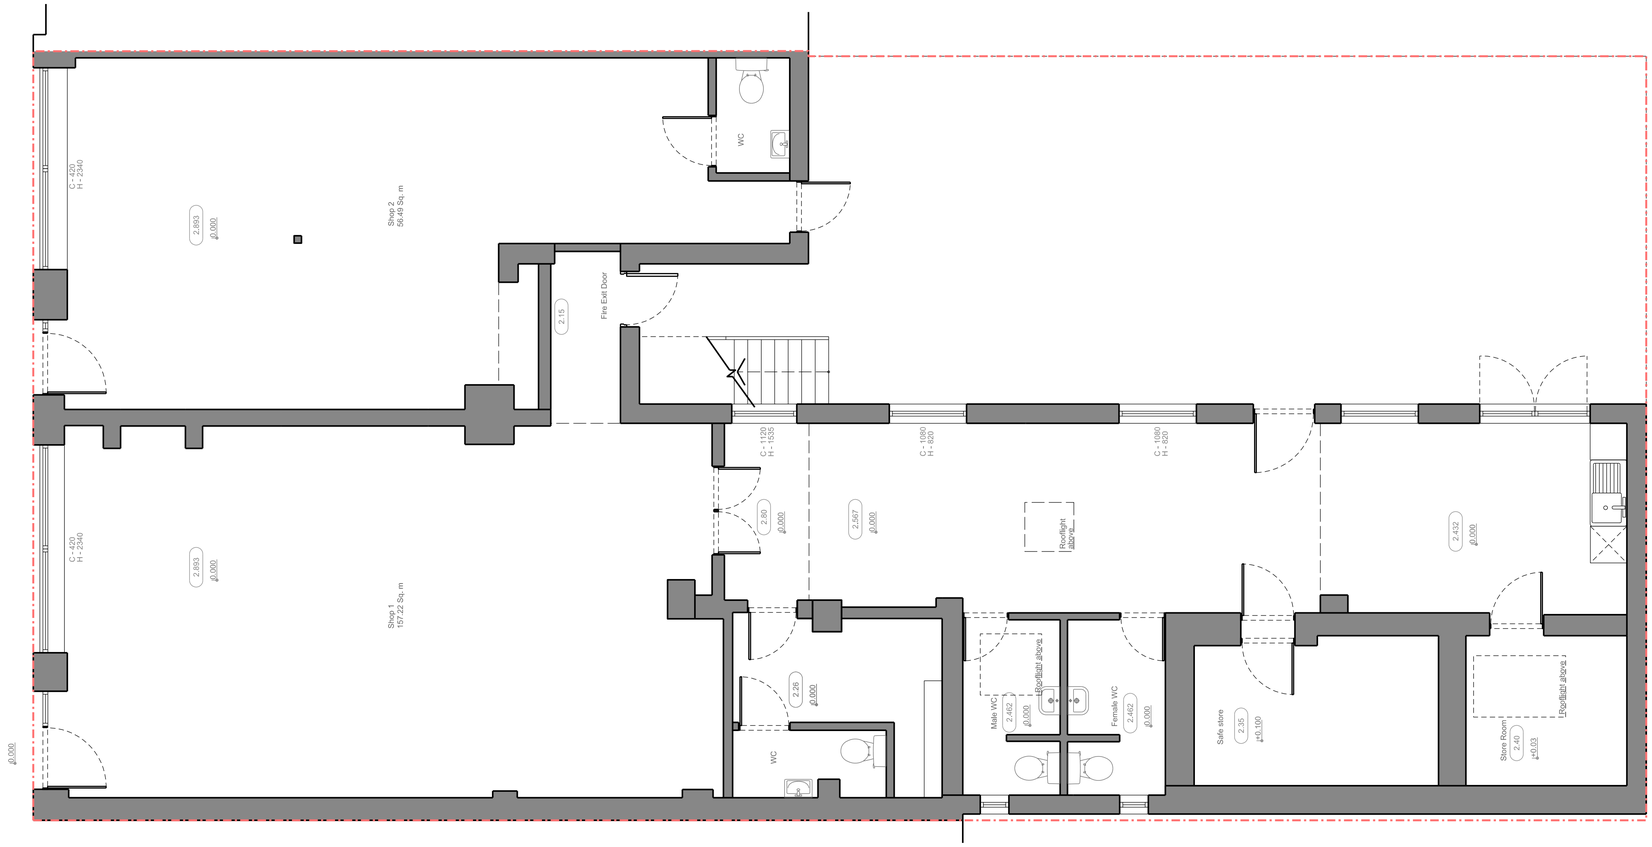

Existing Ground Floor Plan

KJC architects

2 Grove Cottage
Carshalton, SM5 3BD
+44 (0) 20 3745 4405

15 - 17 Broadwater, Street West, BN14 9BT
Existing Plans

INFORMATION 1:50@A1 or 1:100@A3 18.03.24

Project No	Type	Blg	Number	Zone/Lvl	Rev
2408	P	01	0010	Z00	01

0 1 2 3 4 5m
Scalebar

Area to be removed/demolished

North

Notes:
1. For planning only
2. Contractor to Check all dimensions and report omissions and errors to the Architect

No	Revision	Date	Initial	Chkd
01	Issued for Planning	18.07.24	GA	KJC