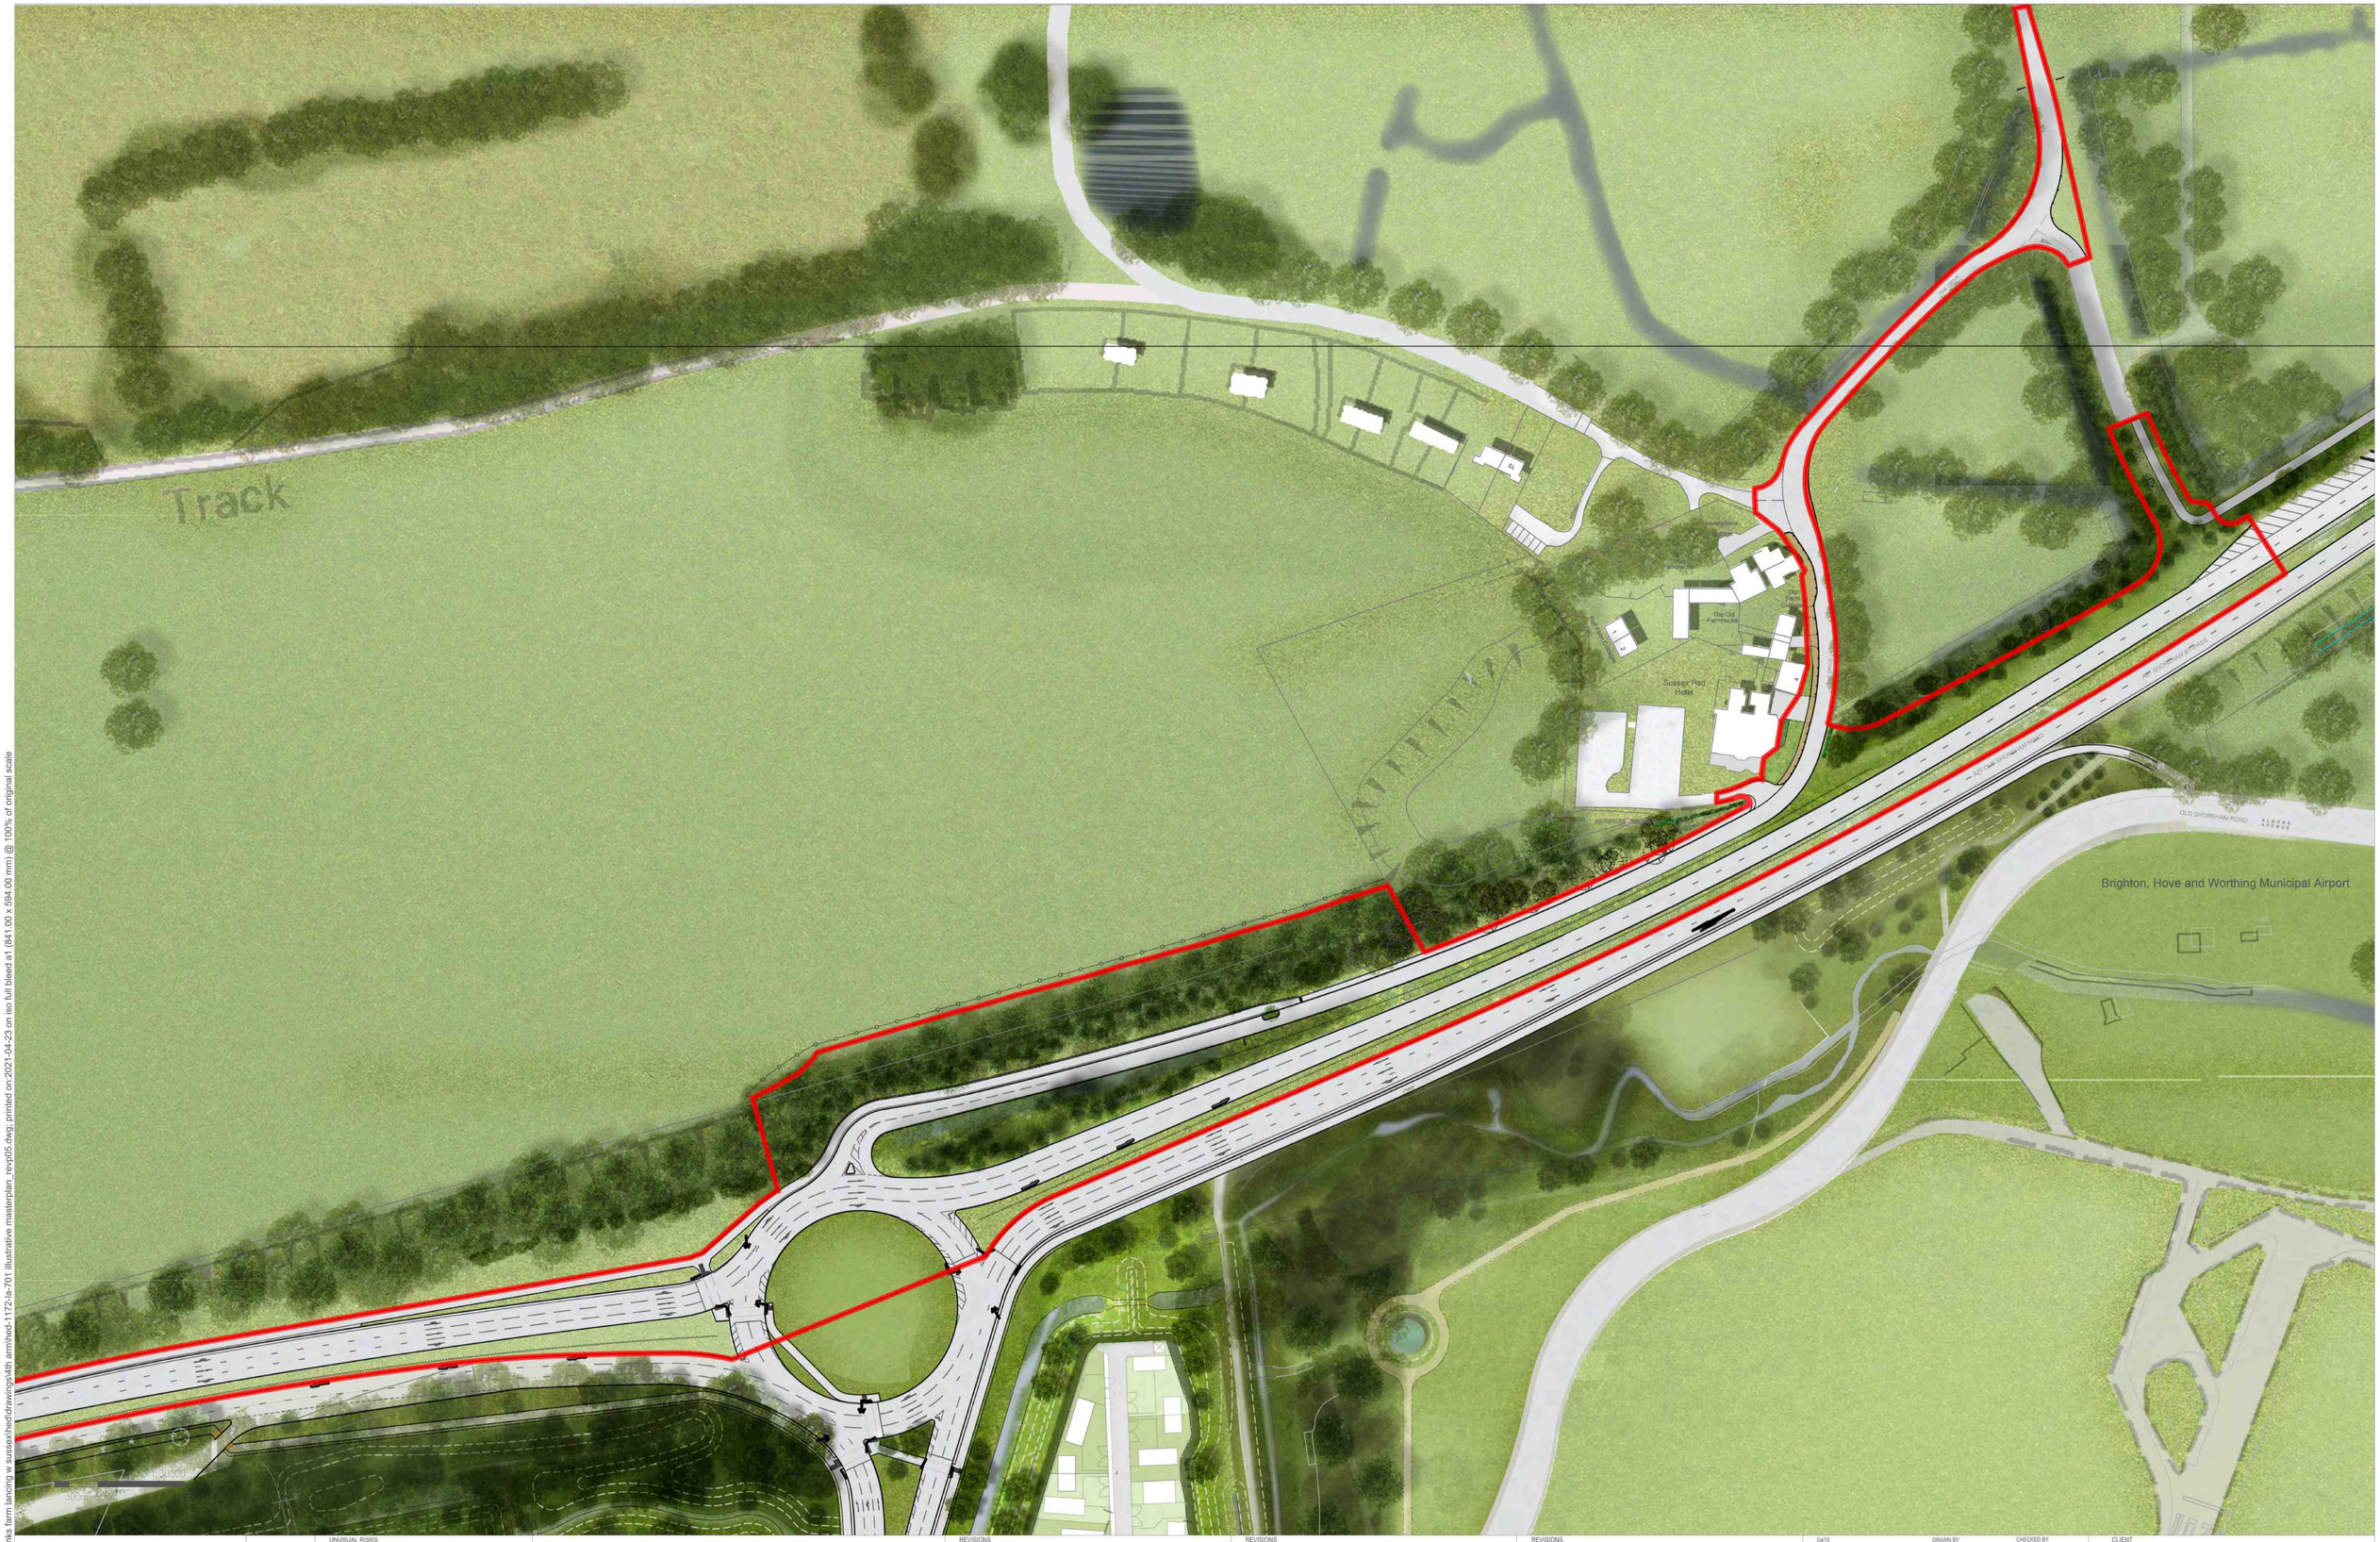

north

NOTES:

This drawing is the copyright of Hyland Edgar Driver. It must not be copied or reproduced without written consent. Only figured dimensions are to be taken from this drawing. All contractors must visit the site and be responsible for taking and checking all dimensions related to the works shown on this drawing.

SAFETY, HEALTH AND ENVIRONMENT INFORMATION

Unusual residual hazards / risks, based on experienced and competent contractors working to approved method statements.

UNUSUAL RISKS

Construction:

Operations:

Maintenance:

Dismantling/Demolition:

REVISIONS

REVISIONS

REVISIONS

Rev. P01: Revised Layout	AEL 201104
Rev. P02: Revised Layout	CH 201125
Rev. P03: Site Boundary Updated	JSW 210316
Rev. P04: Landscape Enhancements and layout change	AEL 210413
Rev. P05: Landscape Enhancements and layout change	PP 210421
-	
-	
-	

DATE 29.07.2020 | DRAWN BY TE | CHECKED BY AEL

DRAWING STATUS For Planning | SCALE @ A1 1:1000

PROJECT

New Monks Farm - Fourth Arm

DRAWING TITLE

Illustrative Masterplan

DRAWING NUMBER HED-1172-LA-701 | REVISION P05

CLIENT

The Community Stadium ltd & Lancing College

H E D Hyland Edgar Driver
Landscape Architects & Urban Designers
London & Winchester

One Wessex Way Colden Common Winchester SO21 1WG t. 01962 711 600
Waterloo Court 10 Theed Street London SE1 8ST t. 020 7803 9636

filename: w:\1172 new monks farm lancing w sussex\hed\drawings\4th arm\hed-1172-la-701 illustrative masterplan_revp05.dwg; printed on 2021-04-23 on iso full bleed a1 (841.00 x 594.00 mm) @ 100% of original scale

100% of original scale