AMENDMENT


ADUR & WORTHING
PLANNING SERVICES

PLAN AWDM/1478/16

DATE VALID 11.11.16



FRONT ELEVATION PROPOSED

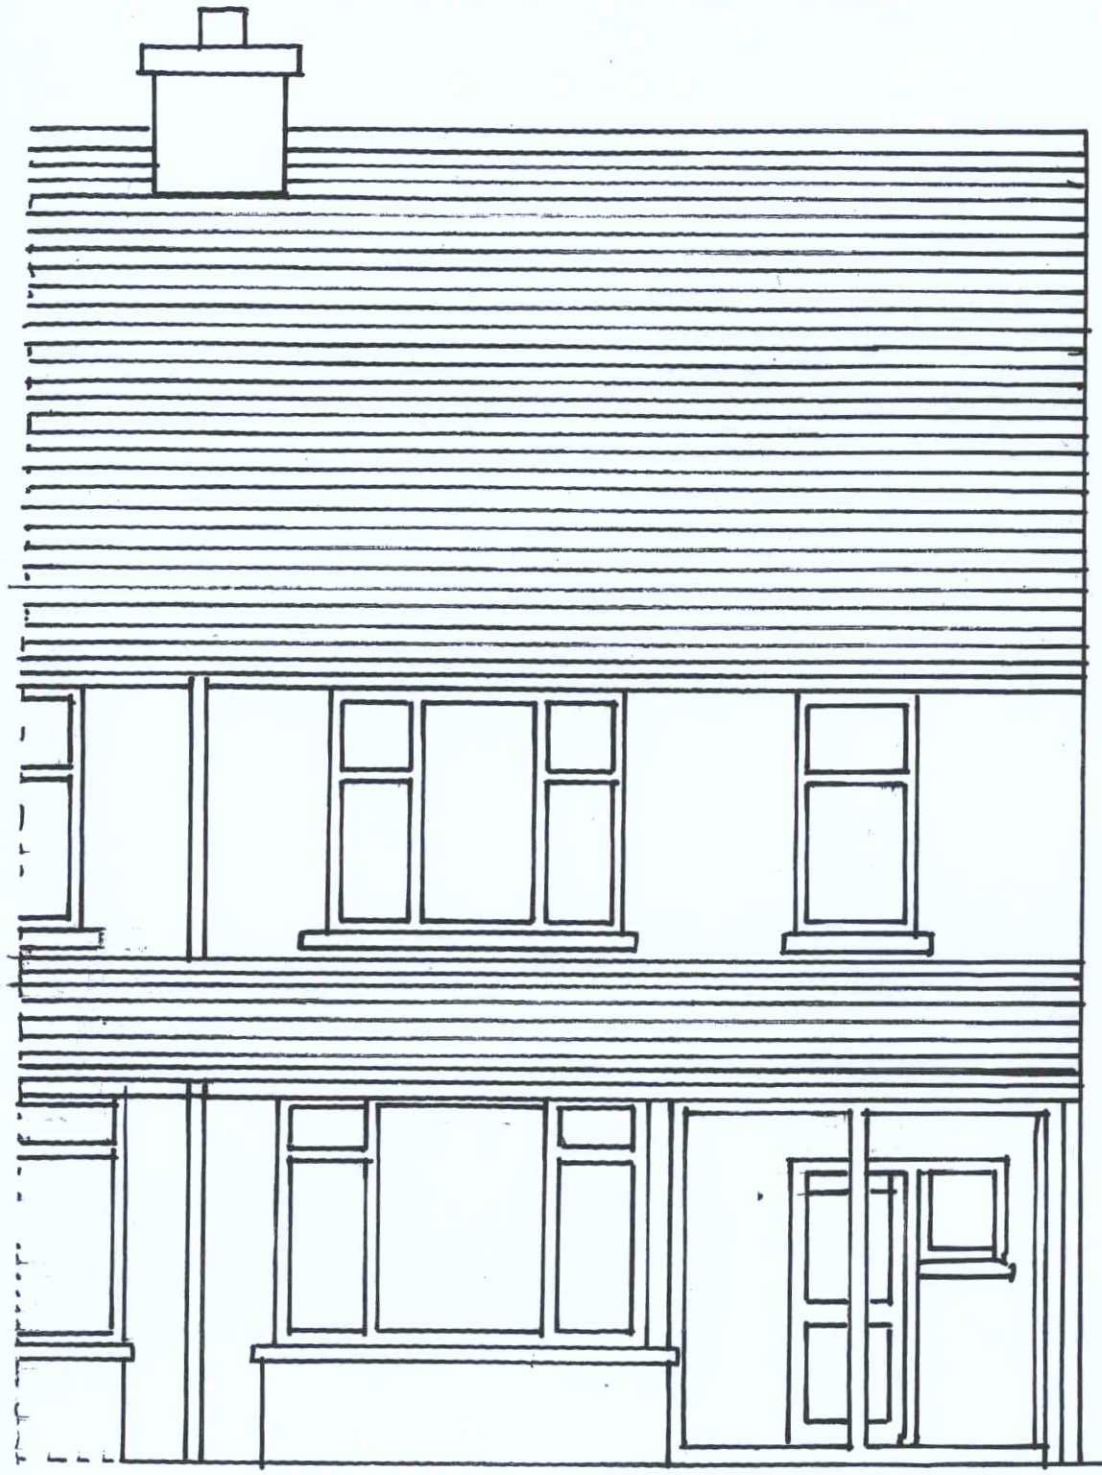

FRONT ELEVATION EXISTING

SCALE 1:50

0 1 2 3 4 5

JOHN BRADBURY FSAI ARCHITECTURAL CONSULTANT
123 GREENACRES SHOREHAM BY SEA BN43 5XL
TELEPHONE 01273 446424 07795602222
WEBSITE WWW.JOHNBRADBURY.CO.UK
E MAIL JOHNBRADBURYARCH@BTINTERNET.COM

PROPOSED ROOF EXTENSIONS TO 200 OLD SHOREHAM ROAD
SHOREHAM BY SEA
BN43 5TE
FOR ADAM RABSON

DRAWING NO 16-006 (A) REV
FRONT ELEVATION EXISTING
AND PROPOSED