
JOHN BRADBURY LEAI ARCHITECTURAL CONSULTANT
152 GREENACRES SHOREHAM BY SEA BN43 6XL
TELEPHONE 01273 440434 07866260555
WEBSITE WWW.JOHNBRADBURY.CO.UK
E MAIL JOHNBRADBURYARCH@BTINTERNET.COM

FOR ADAM KARSON
BN43 5TE
SHOREHAM BY SEA
PROPOSED ROOF EXTENSIONS TO 500 OLD SHOREHAM ROAD


DRAWING NO 14-005 REV (A)
GROUND FLOOR EXISTING AND
PROPOSED

SCALE 1:50

GROUND FLOOR EXISTING

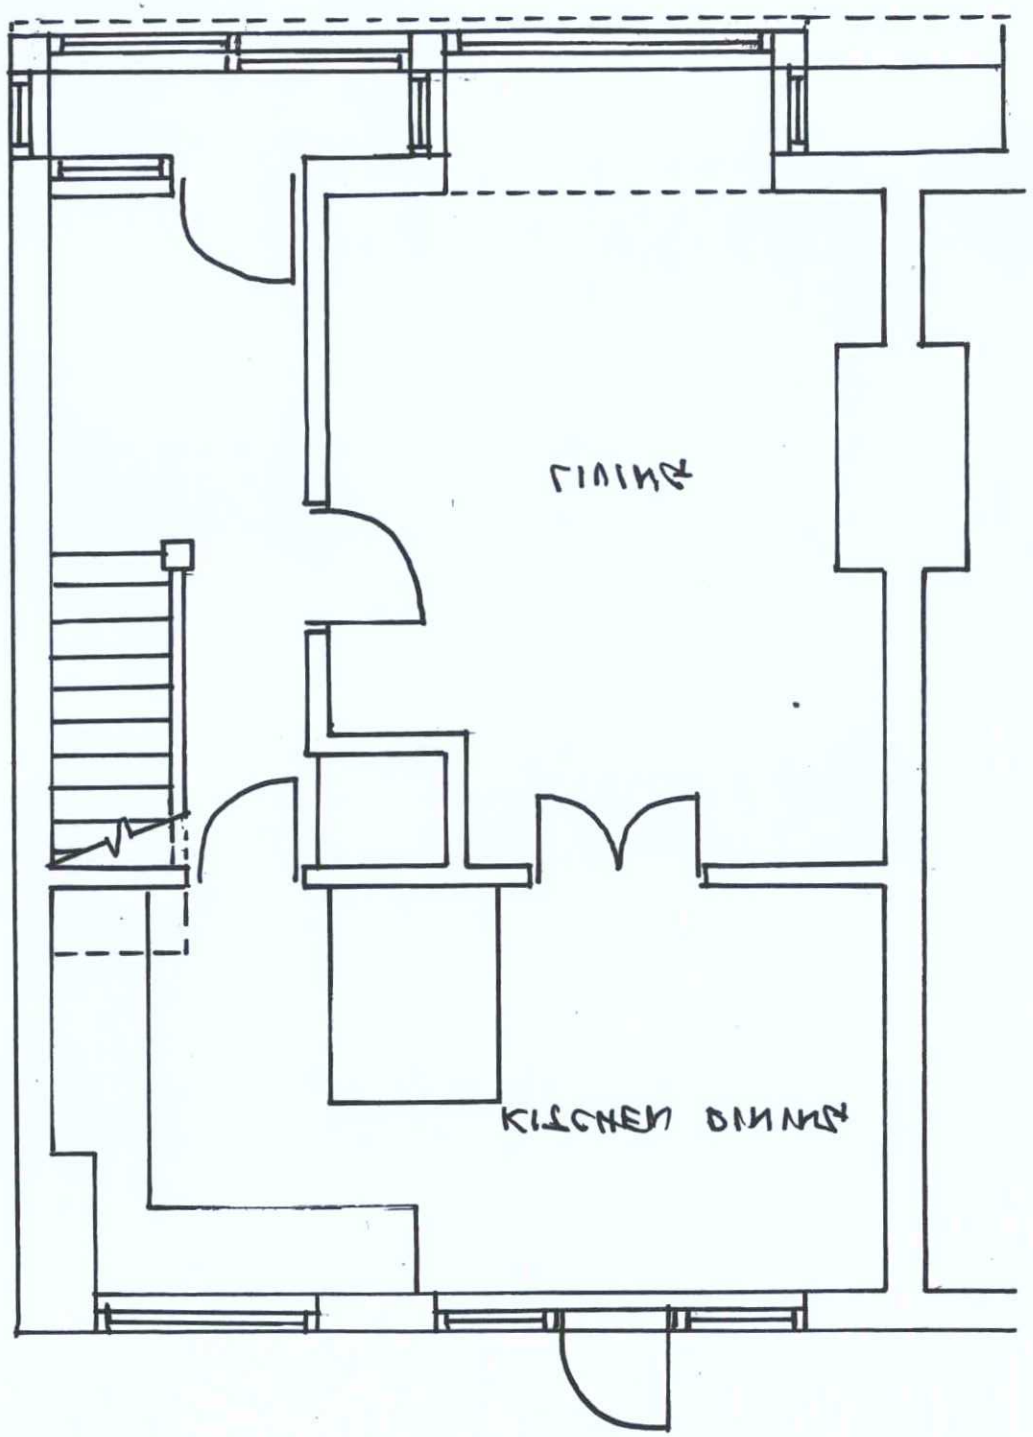

GROUND FLOOR PROPOSED

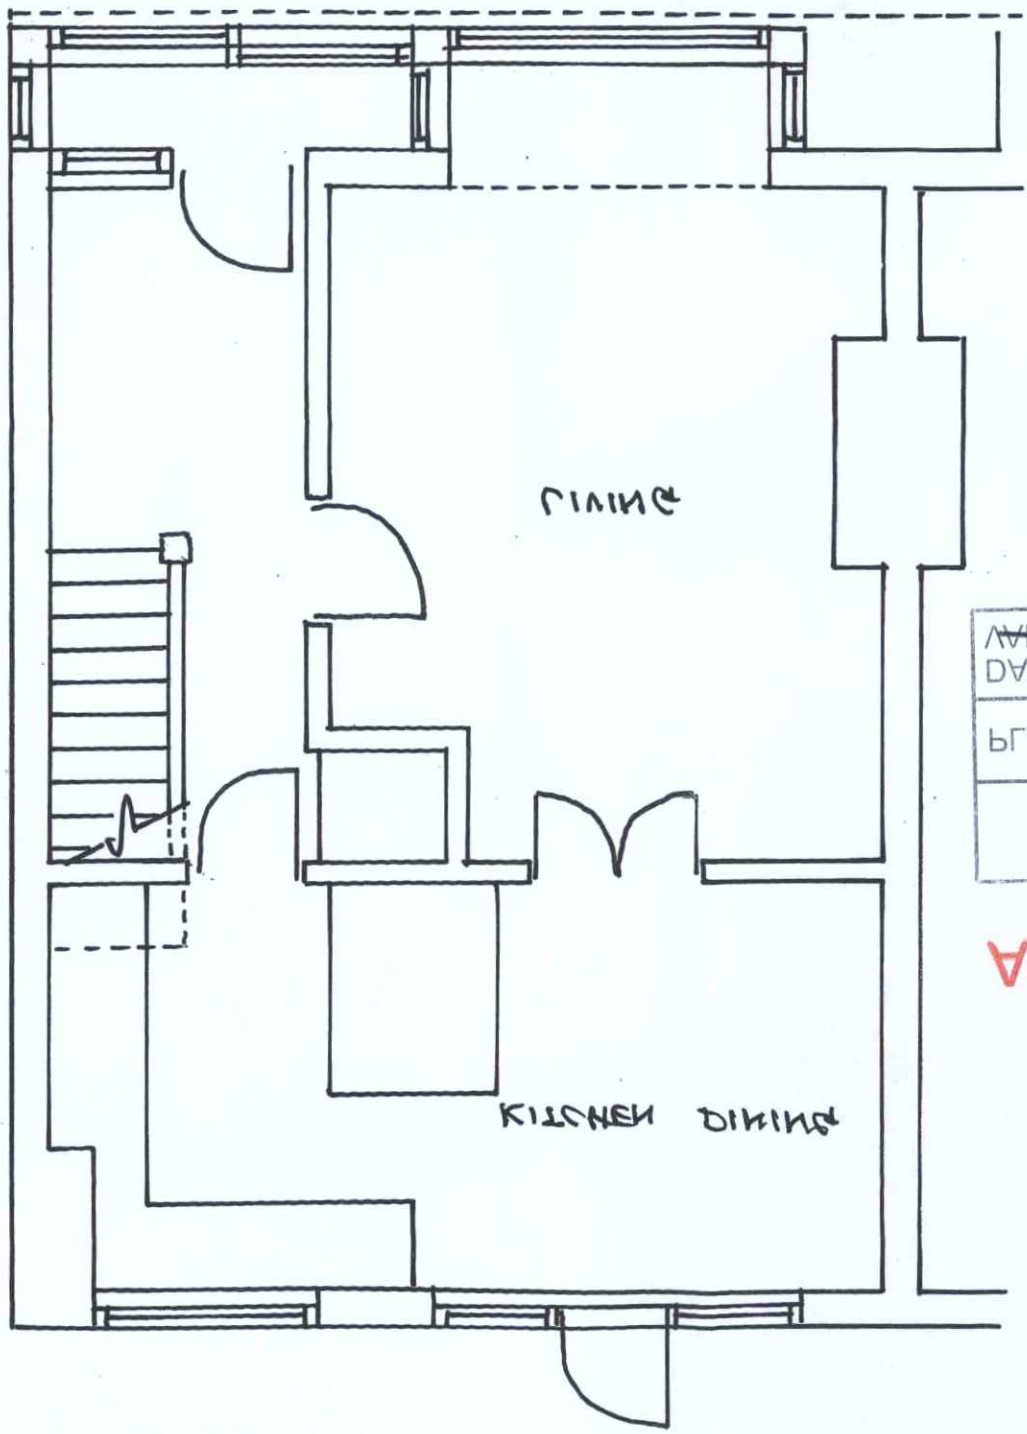

PLAN	AMDM 14-28 /14
DATE	DEC'D 11.11.14

PLANNING SERVICES
ADUR & WORTHING

AMENDMENT