JOHN BRADBURY LEAI ARCHITECTURAL CONSULTANT
ISA GREENACRES SHOREHAM BY SEA BN43 6XL
TELEPHONE 01273 440454 07788600555
WEBSITE WWW.JOHNBRADBURY.CO.UK
E MAIL JOHN@JOHNBRADBURY.CO.UK


PROPOSED ROOF EXTENSIONS TO 500 OLD SHOREHAM ROAD
SHOREHAM BY SEA
BN43 6TE
FOR ADAM KARSON


AMENDMENT
BLOCK PLAN
LOCATION PLAN ADDED
DRAWING NOTE-001

DATE	DEC'D 11.11.18
DRAWN	ADAM 14.08.18

1:500

PLANNING SERVICES
PARK & MORTIMER

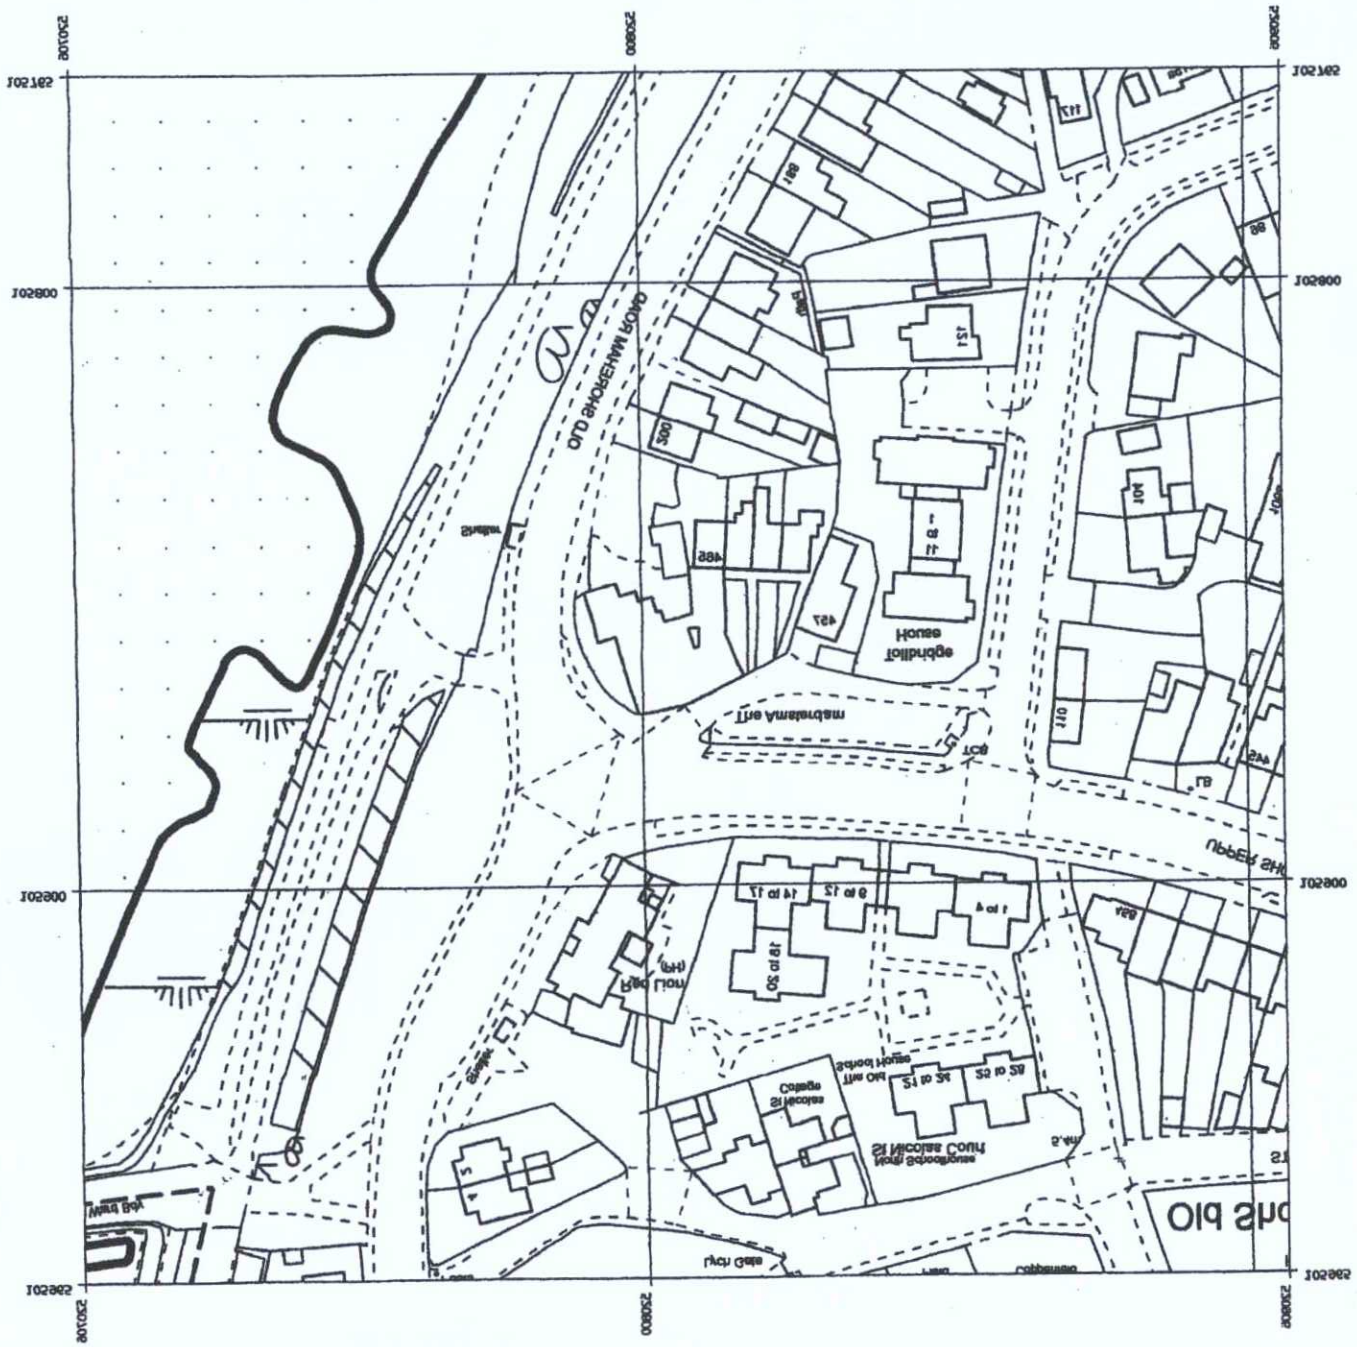

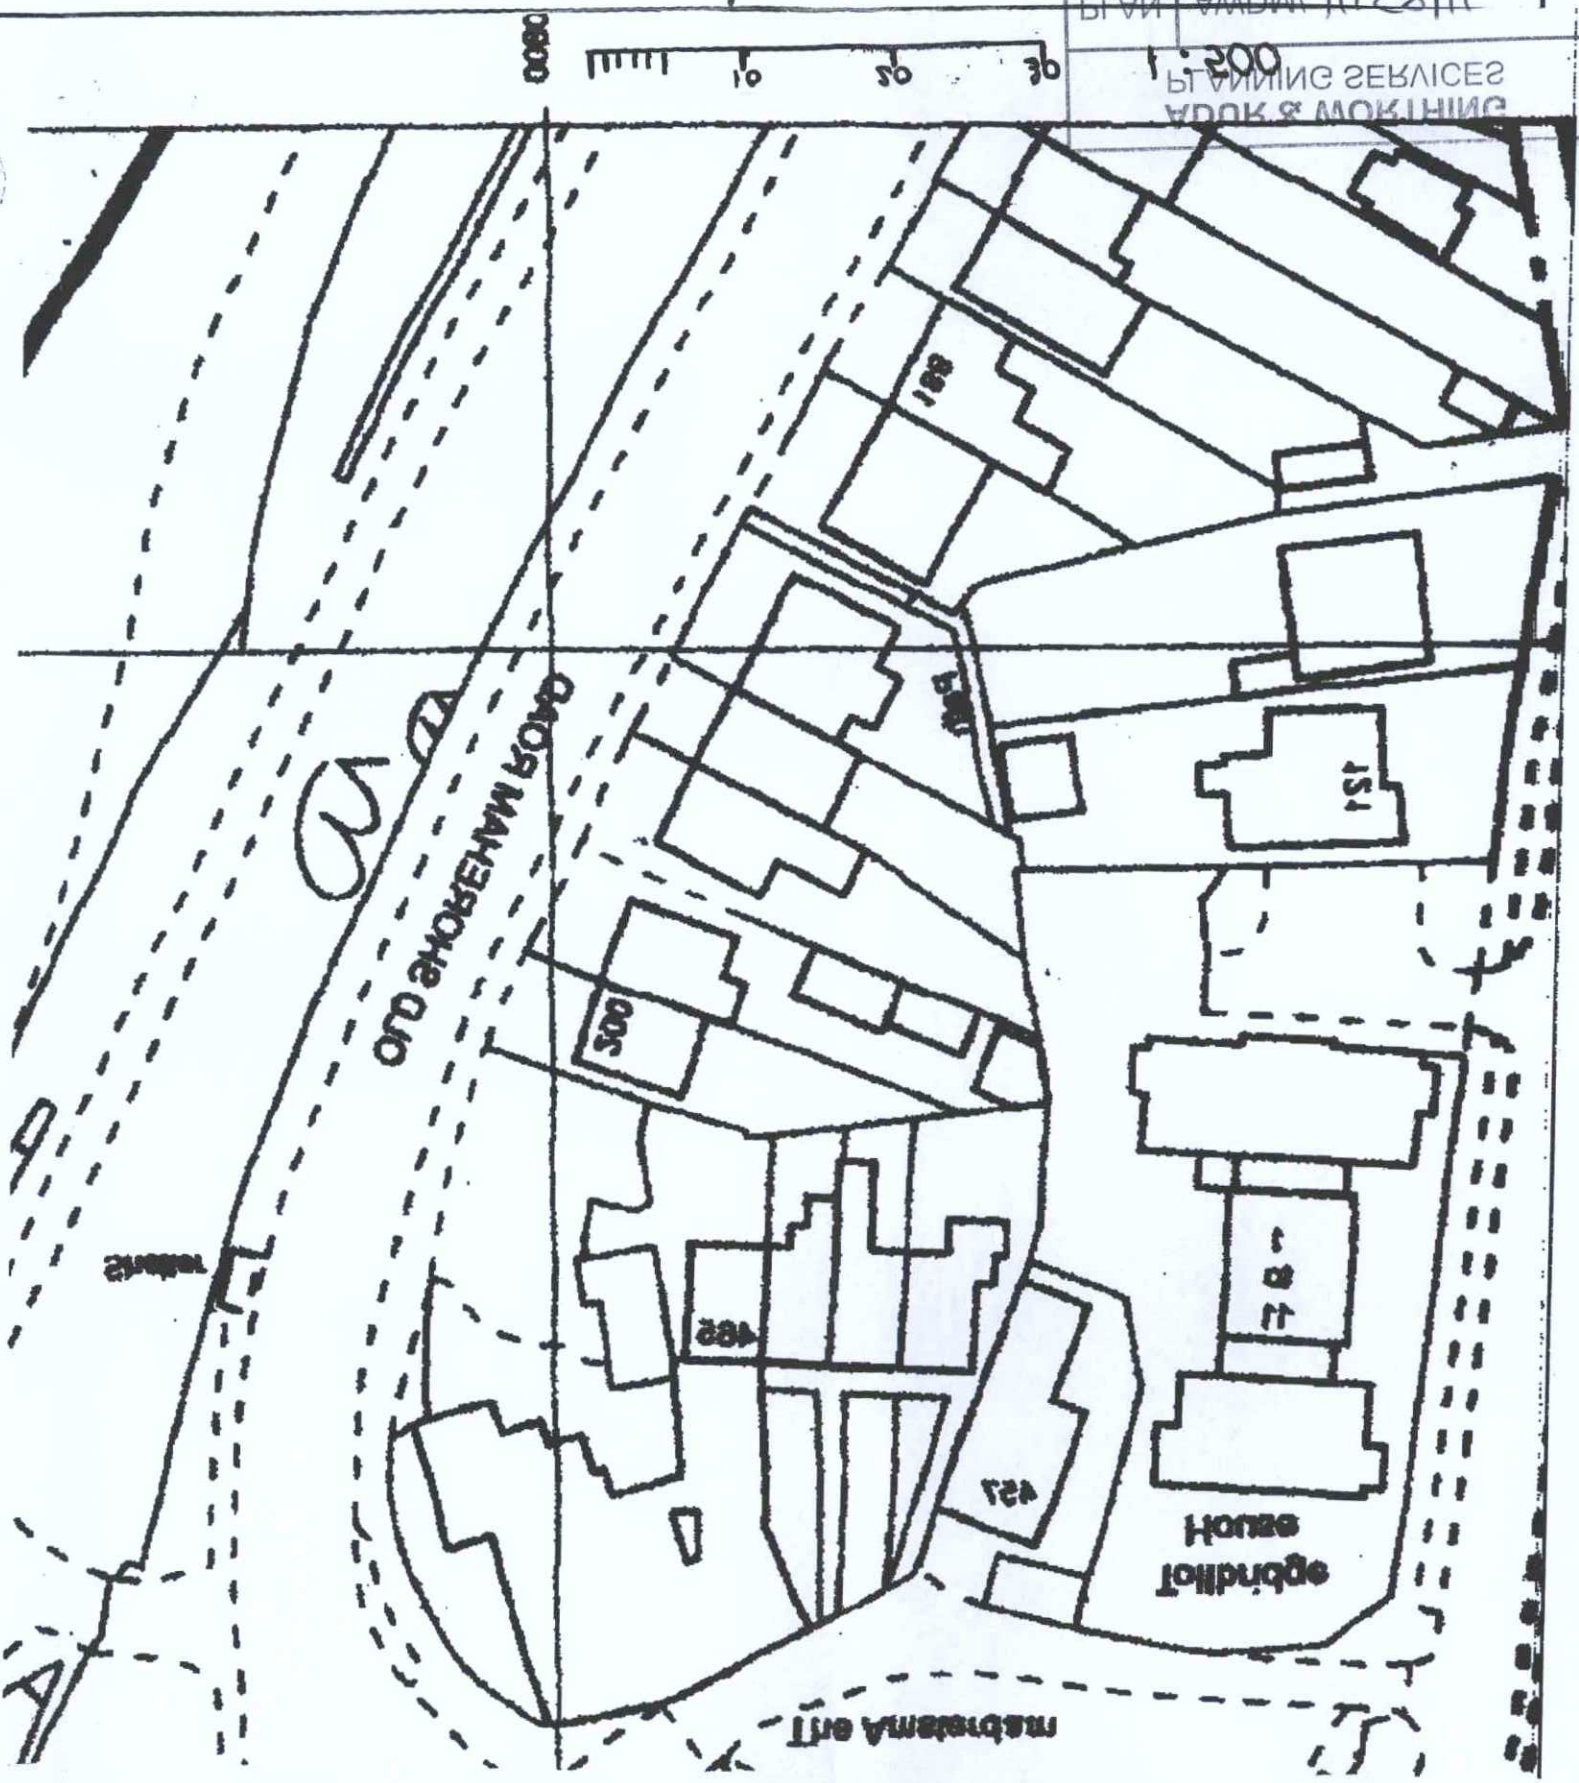

BN43 6TE
SHOREHAM-BY-SEA
500 OLD SHOREHAM RD

Centre coordinates: 525806 102862
Ordnance Survey Reference: OS TQ2586
Licence: © Crown Copyright and database rights 2018 OS100032466
Supplied by: Streetwise 11 Aug 2018

1:1250
0 10 30 40 50
Metres

Produced 11 Aug 2018 from the Ordnance Survey MasterMap (Topography) Database and incorporating survey revision available at this date.

The representation of a road, track or path is no evidence of a right of way. The representation of features as lines is no evidence of a property boundary.