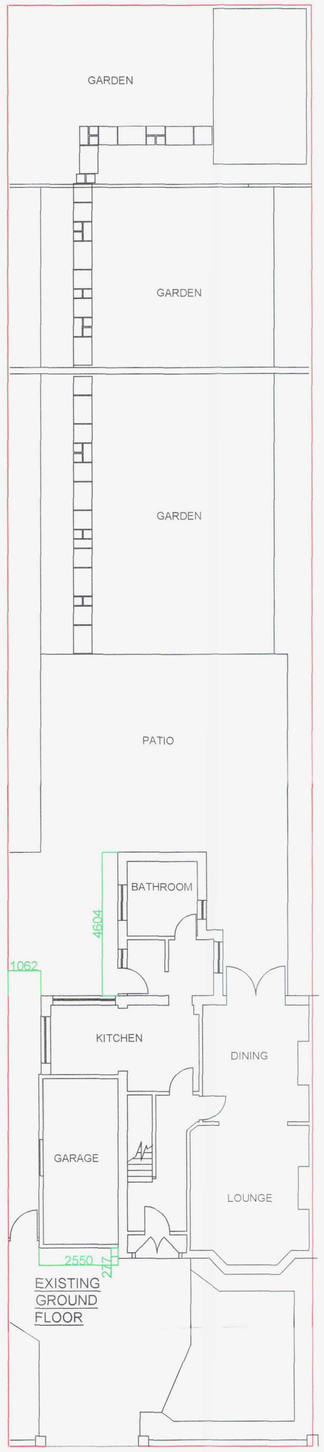

EXISTING GROUND FLOOR

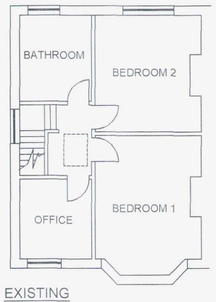

EXISTING FIRST FLOOR

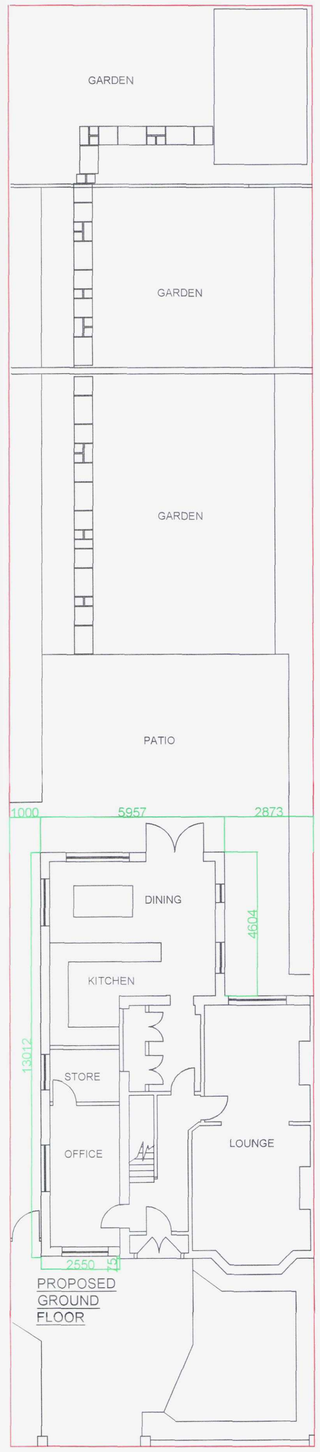

PROPOSED GROUND FLOOR

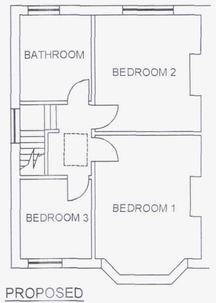

PROPOSED FIRST FLOOR

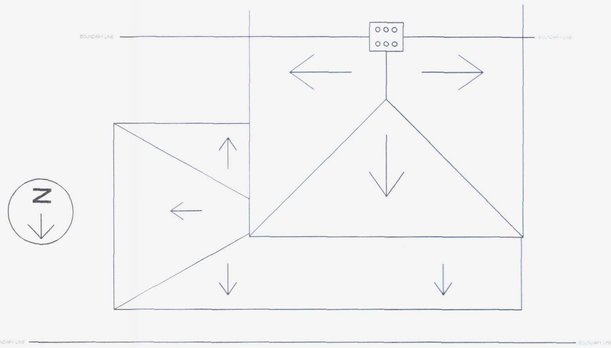

PROPOSED ROOF PLAN

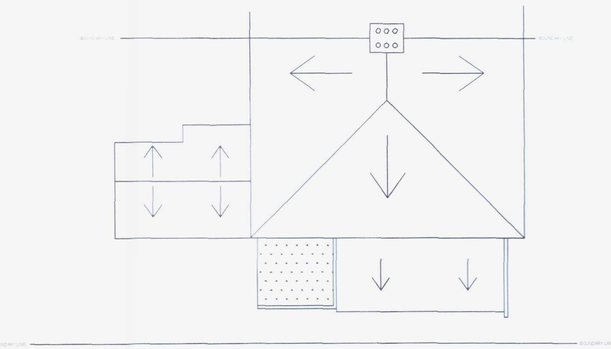

EXISTING ROOF PLAN

FLAT ROOF

ROOF SLOPES DOWNWARD

38 SOUTHWICK STREET, SOUTHWICK,
WEST SUSSEX, BN424TG
SIDE/ REAR EXTENSION
ROOF PLAN
SCALE 1:50@A1 DATE: 10.10.2016 REVISION:





38 SOUTHWICK STREET, SOUTHWICK, WEST SUSSEX, BN424TG

SIDE/REAR EXTENSION

AMENDMENT

