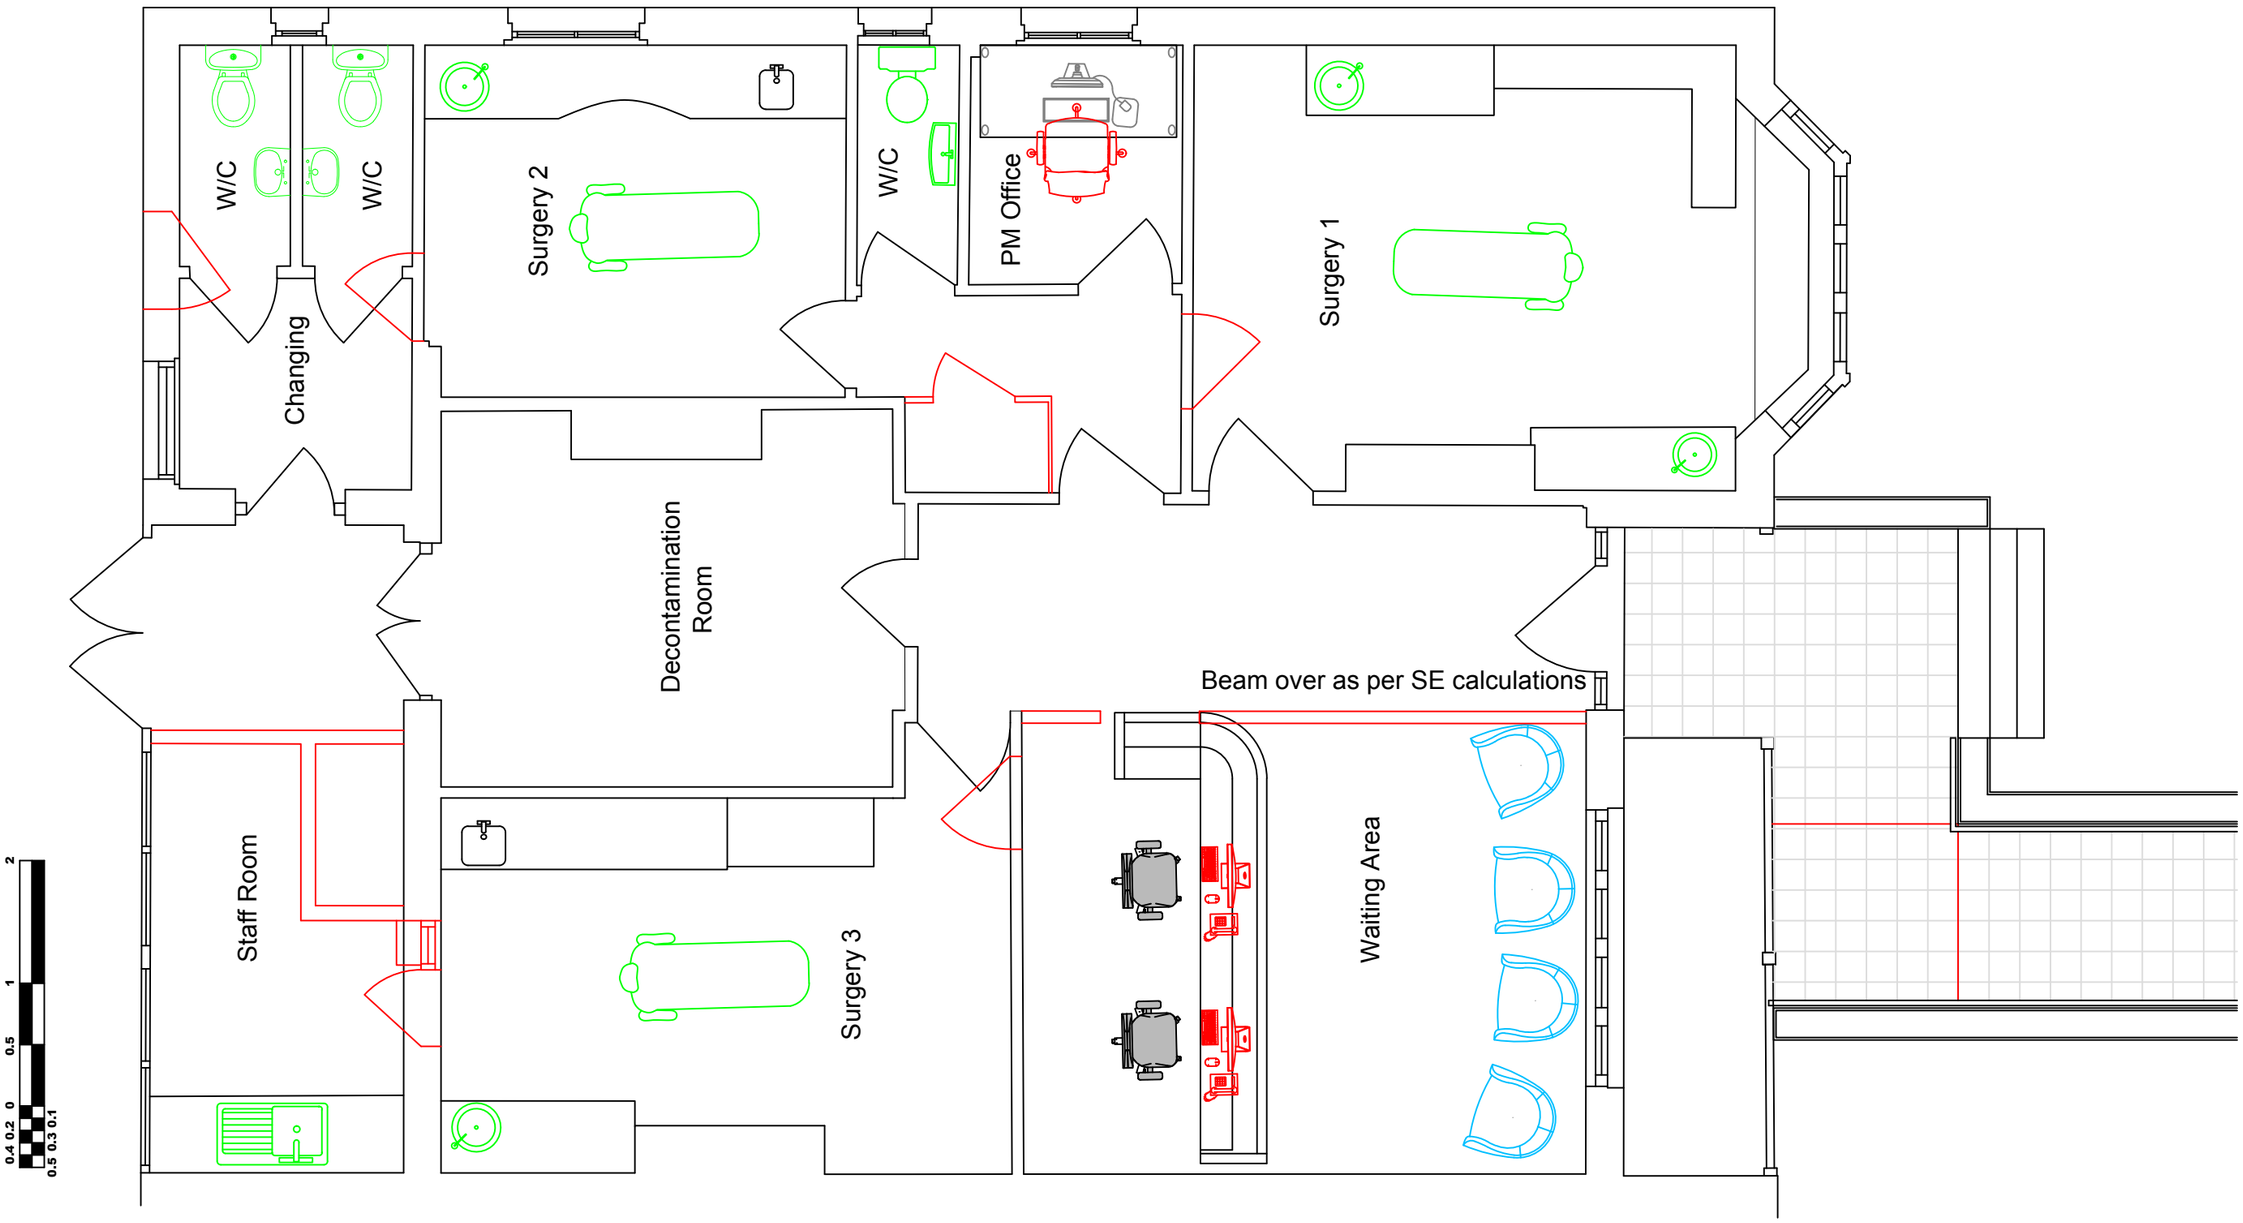


REV NOTE DATE

border consultancy
chartered surveyors
The Old Dairy - Highnam Business Centre
Highnam
Gloucestershire
GL2 8DN
T-01452 346 776

project name
Southwick Green Dental,
46 The Green,
Southwick Brighton,
BN42 4FR

drawing title
Proposed Demolition Plan
Rev B

drawing number / revision
006B

scale
1:50 @ A3

date
20.12.2021

drawn / checked
HA

PROPOSED DEMOLITION FLOOR PLAN @ 1:50