Do Not Scale. All dimensions and conditions are to be checked on site prior to preparing drawings or commencing any work. © This drawing is the property of Morton Scarr Architects Ltd and protected by the Copyright, Designs and Patents Act, 1988.

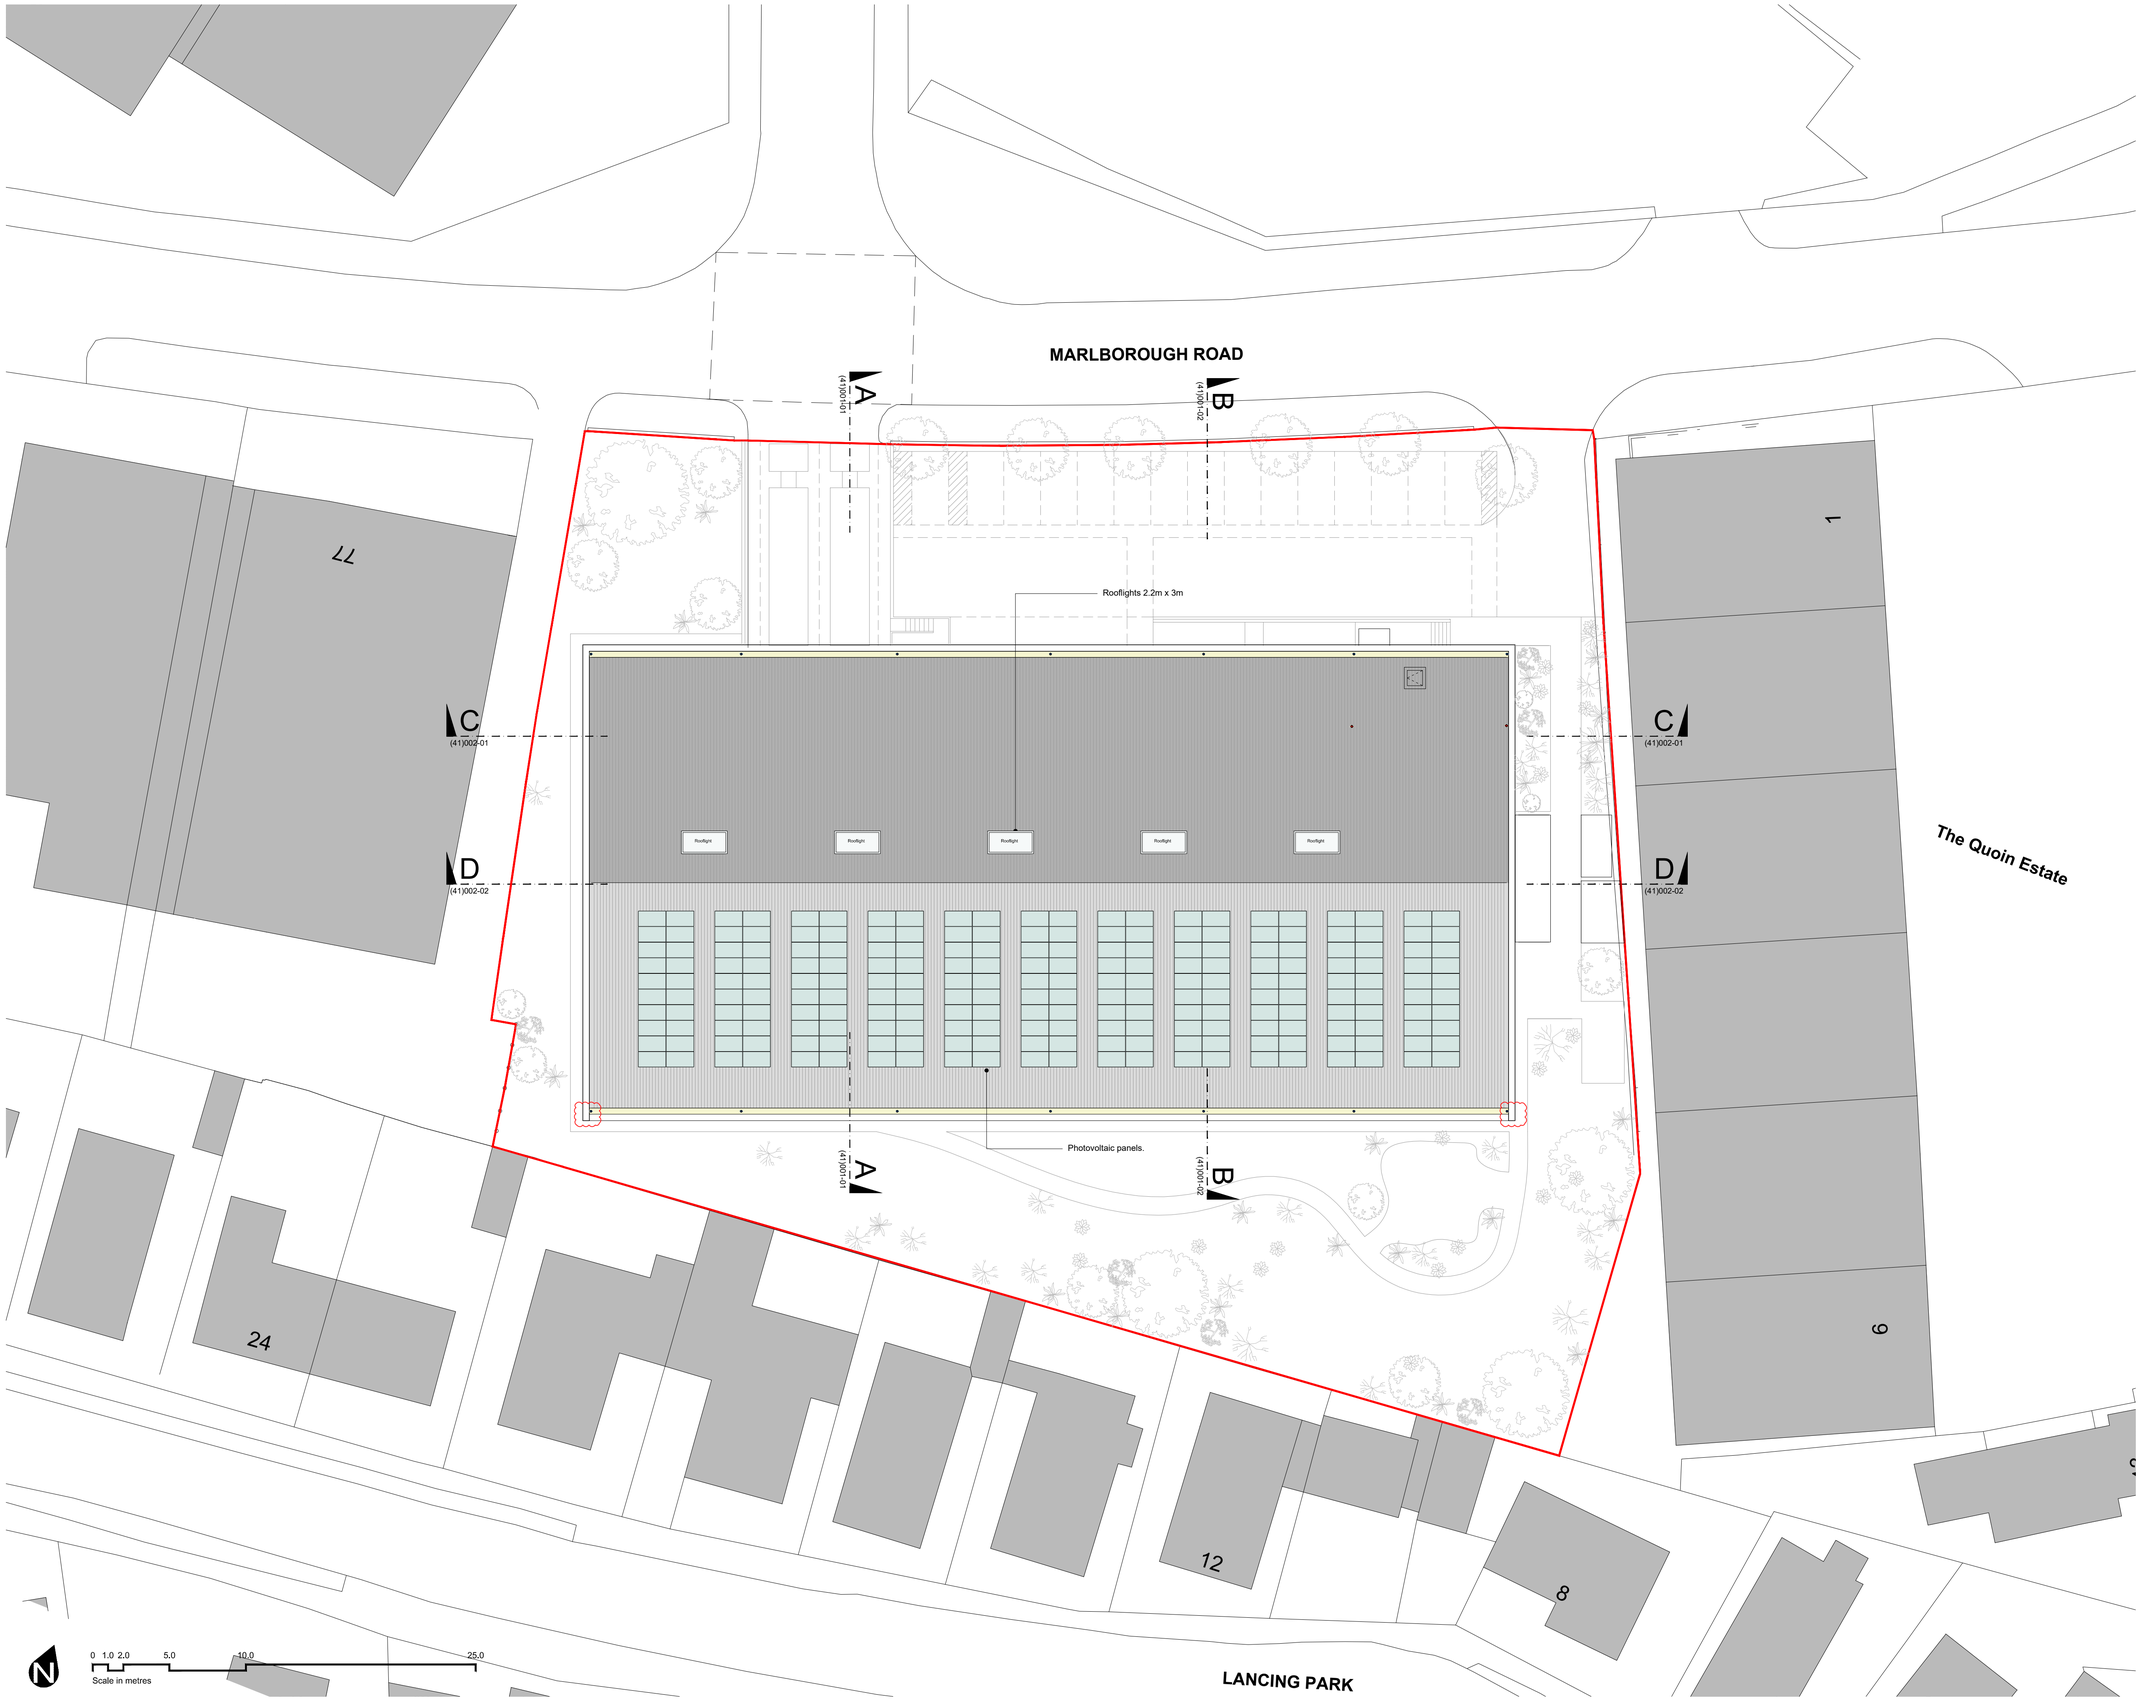

Rev.	Date	Notes	Drawn	Checked
N	30/01/2024	Issued for Planning.	LG	CM
M	10/11/2023	Section markers added. Issued for Planning.	BM	CM
L	13/10/2023	Issued for Planning.	BM	CM
K	28/09/2023	Scale bar added.	BM	CM
J	08/09/2023	Issued for Information.	BM	CM
H	05/09/2023	Issued for Information.	BM	CM
G	09/08/2023	Issued for Information.	BM	CM
F	08/08/2023	Issued for Information.	BM	CM
E	01/08/2023	Issued for Information.	BM	CM
D	25/05/2023	Issued for Information.	BM	CM
C	24/05/2023	Issued for Information.	BM	CM
B	18/05/2023	Issued for Comment.	BM	CM
A	10/05/2023	Building widened and south wall straightened. Roof layout adjusted.	BM	CM
/	05/05/2023	Issued for Comment.	CM	MS

MortonScarr
47 Middle Street | Brighton | East Sussex | BN1 1AL
tel. 01273 220407 info@mortonscarr.com www.mortonscarr.com

Client:
Scout Store Ltd

Project:
75 Marlborough Road
Lancing, BN15 8UG

Drawing:
Proposed Roof Plan

Scale	Drawn By	Checked By	Issued For
1:200@A1	LG	CM	APPROVAL

Drawing No. **Revision**

2280(21)002 N