Do Not Scale. All dimensions and conditions are to be checked on site prior to preparing drawings or commencing any work. © This drawing is the property of Morton Scarr Architects Ltd and protected by the Copyright, Designs and Patents Act, 1988.

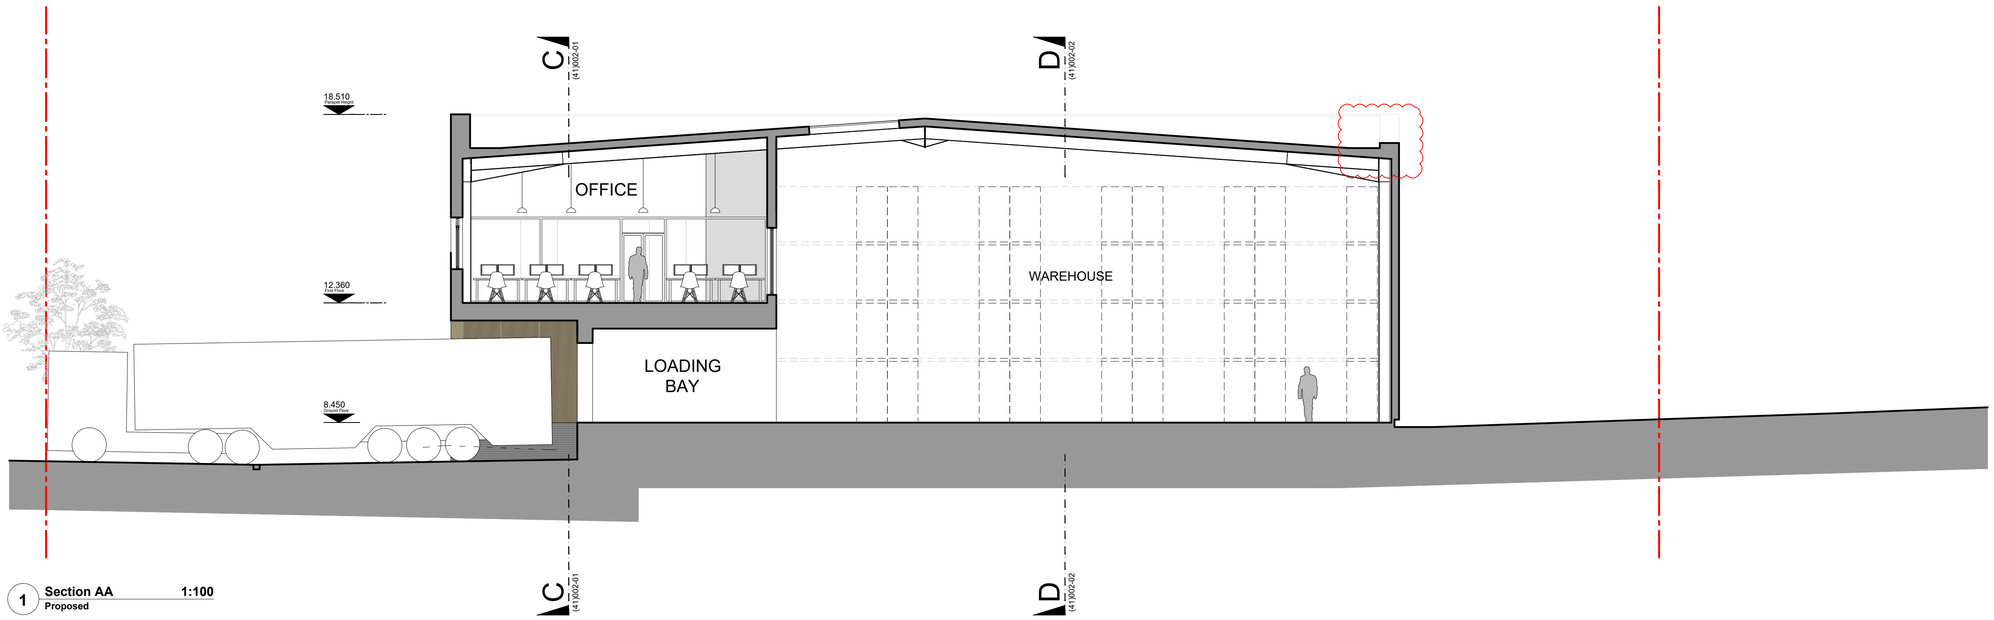

1 Section AA **1:100**
Proposed

0 0.5 1.0 2.0 3.0 4.0 5.0 10.0
Scale in metres

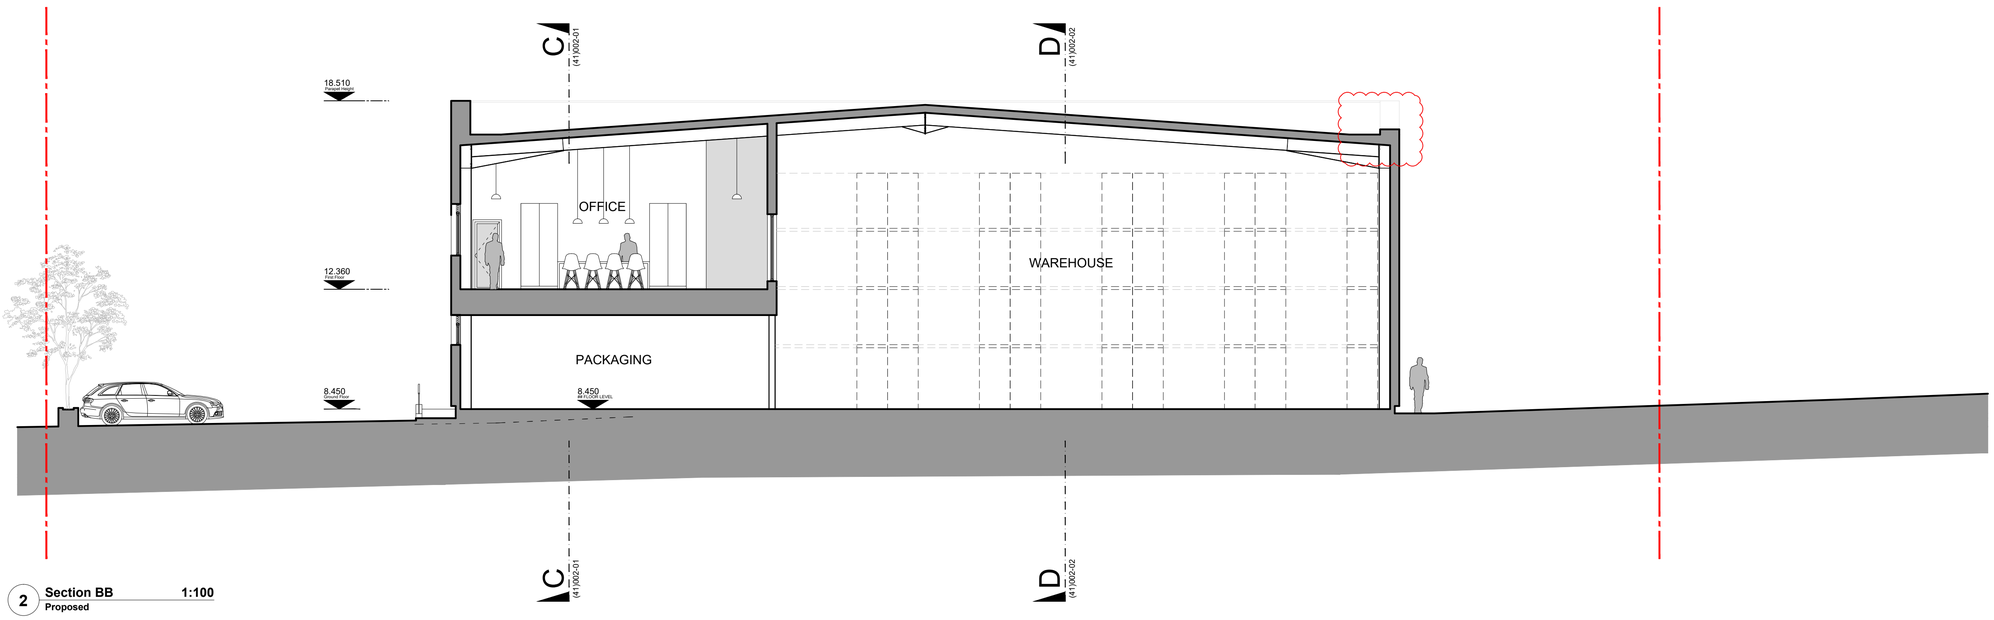

2 Section BB **1:100**
Proposed

0 0.5 1.0 2.0 3.0 4.0 5.0 10.0
Scale in metres

Rev.	Date	Notes	Drawn	Checked
H	30/01/2024	Issued for Planning.	LG	CM
G	10/11/2023	Issued for Planning.	BM	CM
F	13/10/2023	Issued for Planning.	BM	CM
E	03/10/2023	Issued for Information.	BM	CM
D	08/09/2023	Issued for Information.	BM	CM
C	05/09/2023	Issued for Information.	BM	CM
B	08/08/2023	Issued for Information.	BM	CM
A	05/06/2023	Issued for Information.	BM	CM
/	25/05/2023	Issued for Information.	BM	CM

MortonScarr
47 Middle Street | Brighton | East Sussex | BN1 1AL
tel. 01273 220407 info@mortonscarr.com www.mortonscarr.com

Client:
Scout Store Ltd

Project:
75 Marlborough Road
Lancing, BN15 8UG

Drawing:
Proposed
Section AA & BB

Scale	Drawn By	Checked By	Issued For
1:100@A1	LG	CM	APPROVAL

Drawing No. **Revision**
2280(41)001 **H**