Wayne Gander MCIAT
Architectural Technologist
98 Durrington Lane, Worthing
West Sussex BN13 2RQ
E : waynegander08@gmail.com

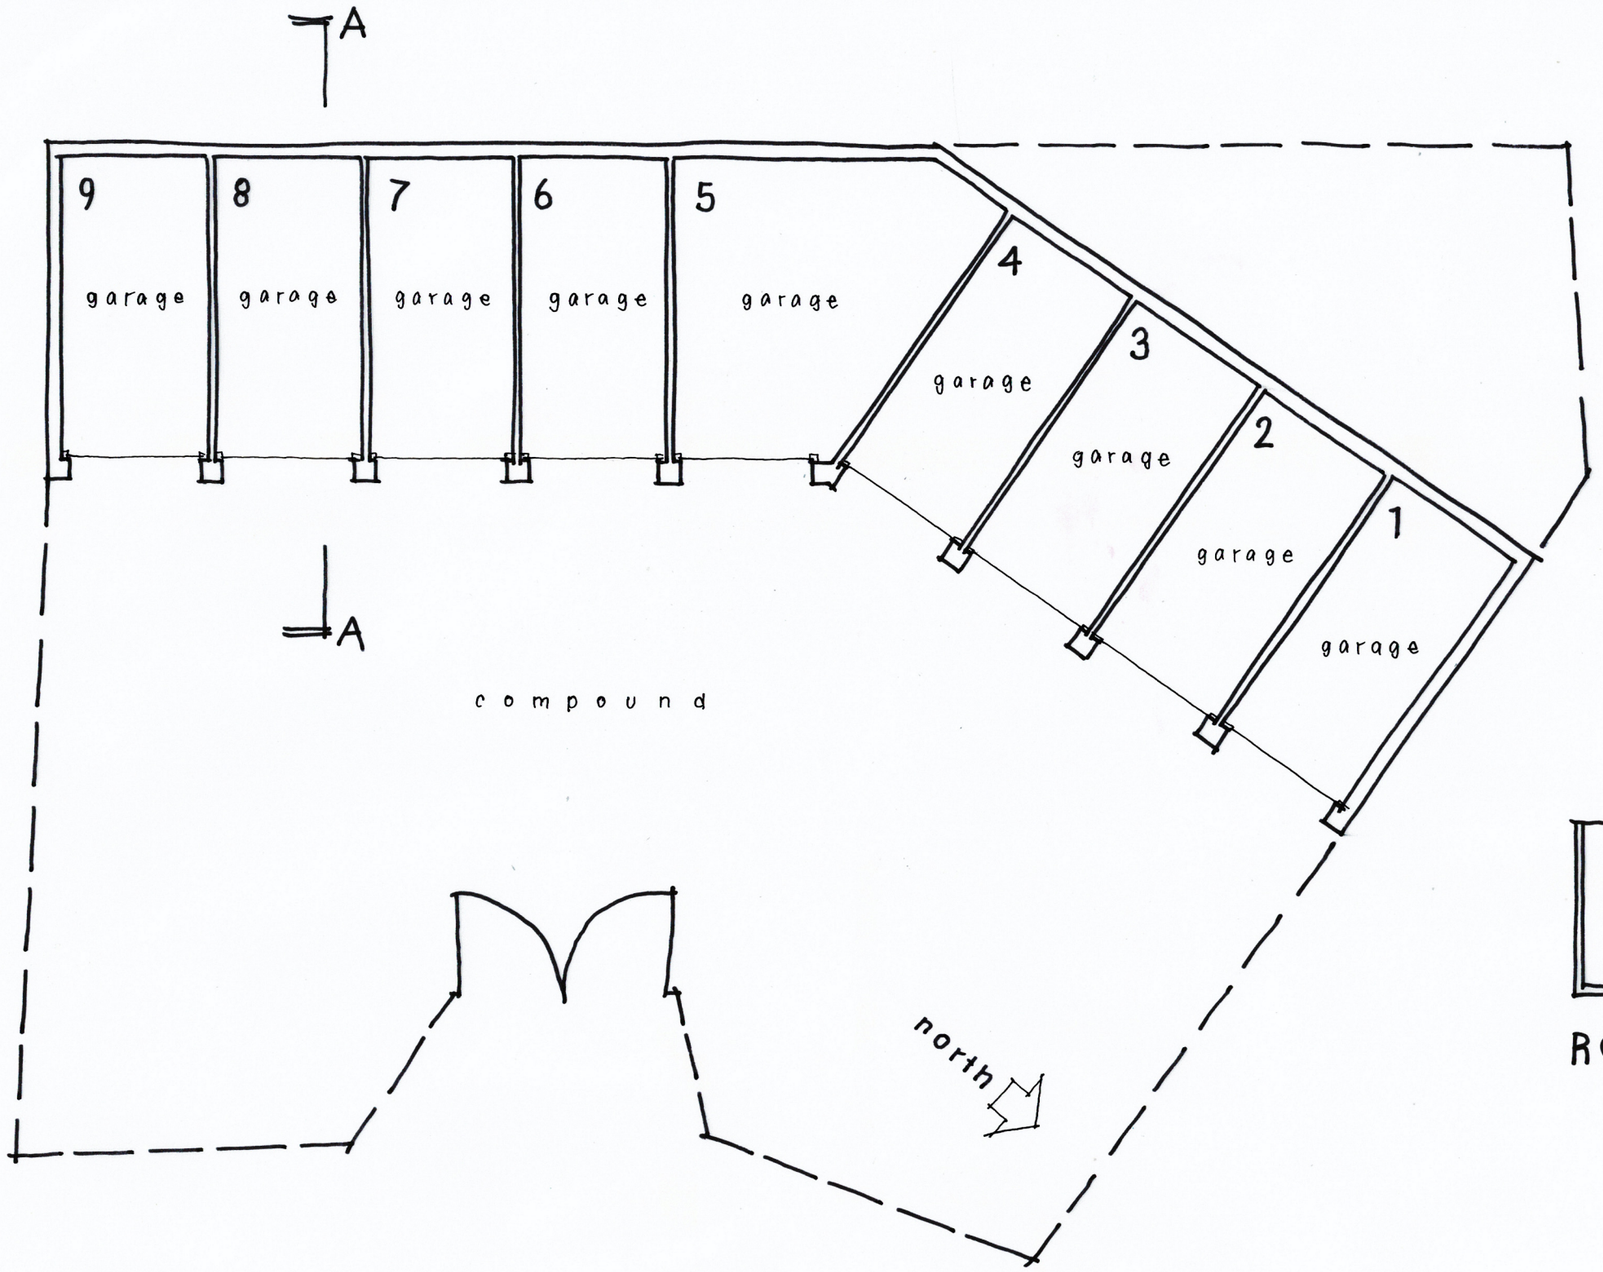

GROUND FLOOR PLAN 1:100 @ A3

0 1 2 3 4 5m
metres

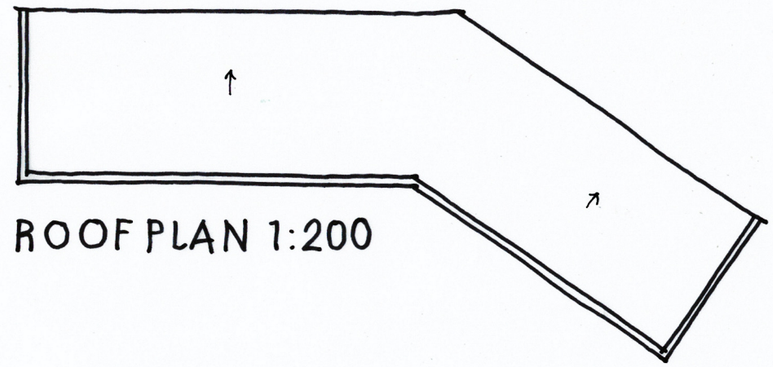

ROOF PLAN 1:200

GARAGE BLOCK SOUTH OF
29 BROADWATER WAY, WORTHING
Existing details 01 Nov 2023