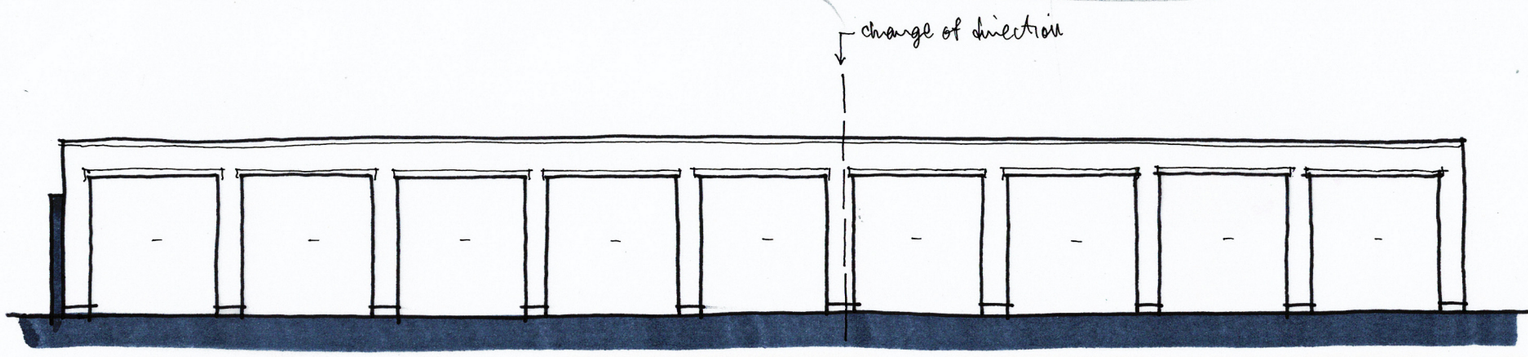

FRONT (e) ELEVATION 1:100 @ A3
(onto Broadwater Way)

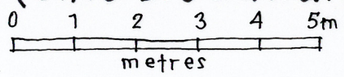

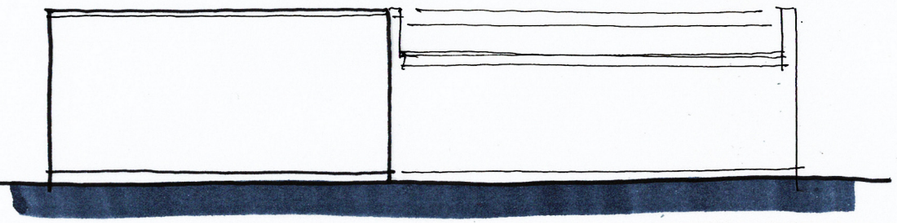

SIDE (n)

REAR (w)

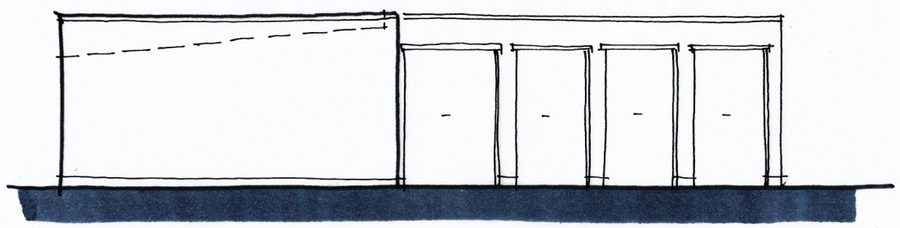

SIDE (s)

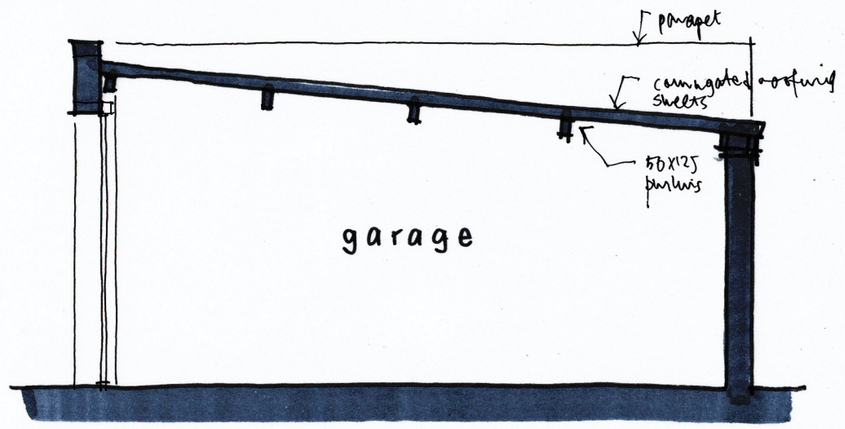

SECTION A-A 1:50

Wayne Gander MCIAT
Architectural Technologist
98 Durrington Lane, Worthing
West Sussex BN13 2RQ
E : waynegander08@gmail.com

GARAGE BLOCK SOUTH OF
29 BROADWATER WAY, WORTHING
Existing details 02

Nov 2023