Wayne Gander MCIAT
Chartered Architectural Technologist
98 Durrington Lane, Worthing,
West Sussex BN13 2RQ
T 07808 887896
E waynegander08@gmail.com

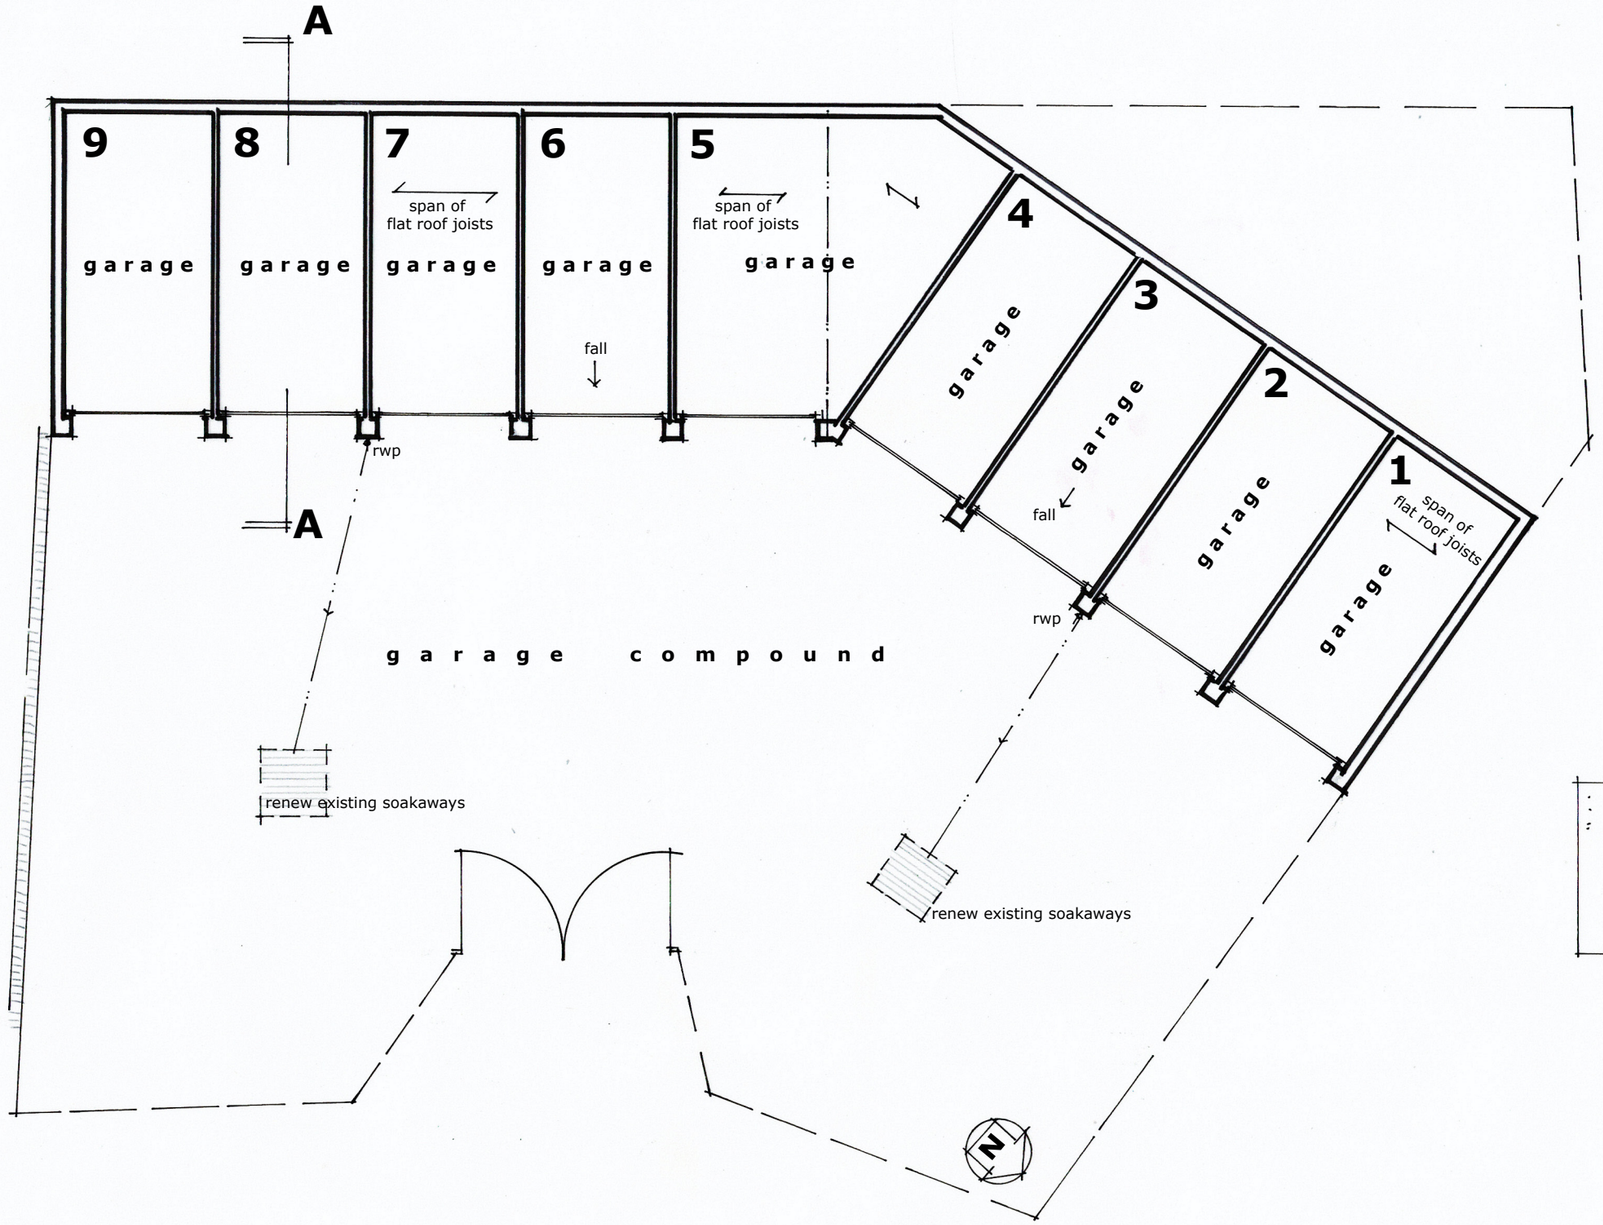

GROUND FLOOR PLAN 1:100 @A3

0 5m
metres

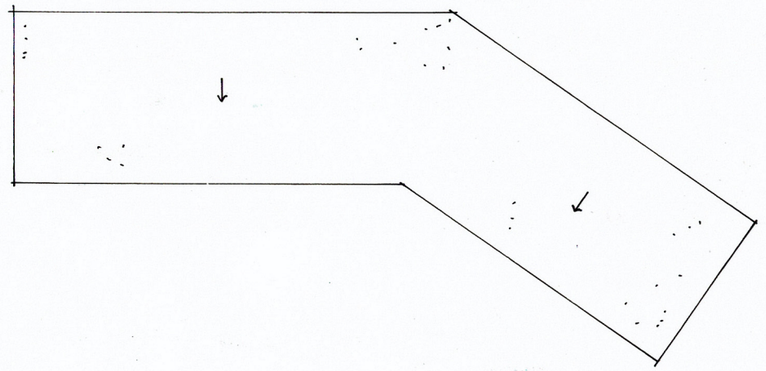

ROOF PLAN 1:200

0 10m
metres

GARAGE BLOCK TO SOUTH OF 29 BROADWATER WAY, WORTHING

Proposals 03 **Nov 2023**