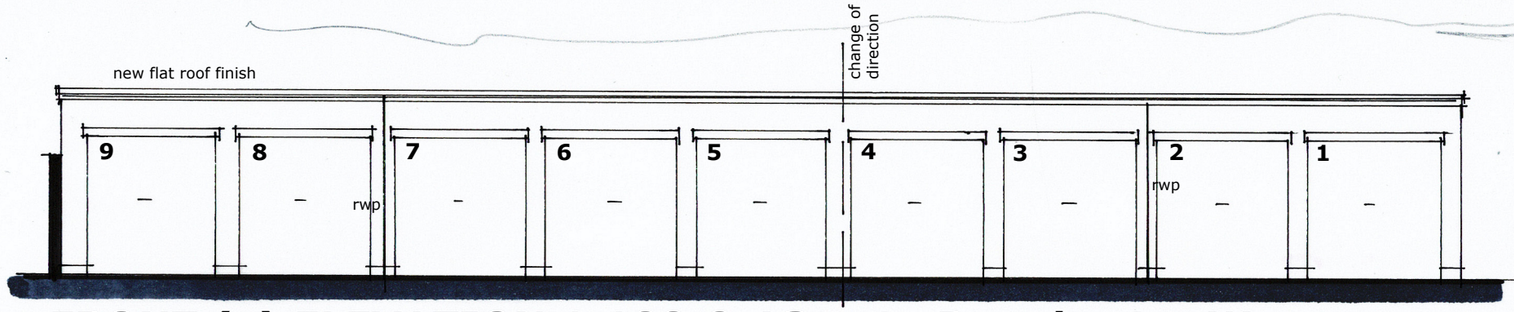

FRONT (e) ELEVATION 1:100 @ A3 onto Broadwater Way



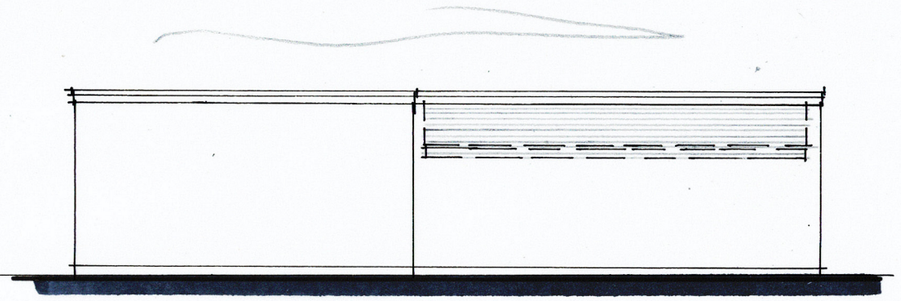

SIDE (n)

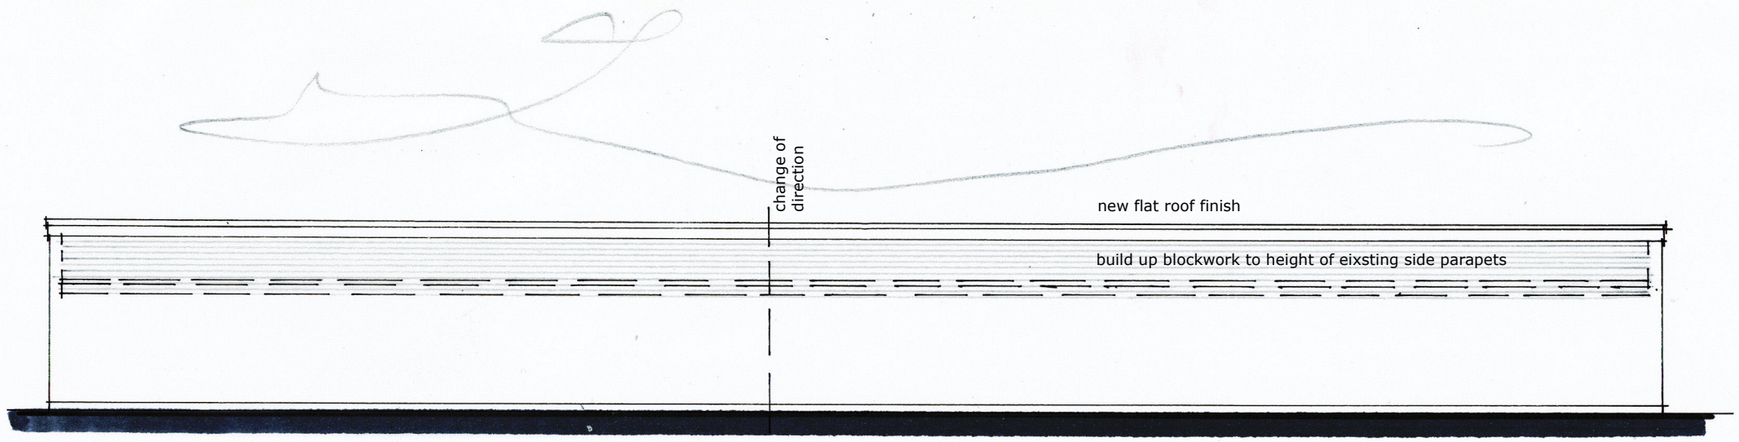

REAR (w)

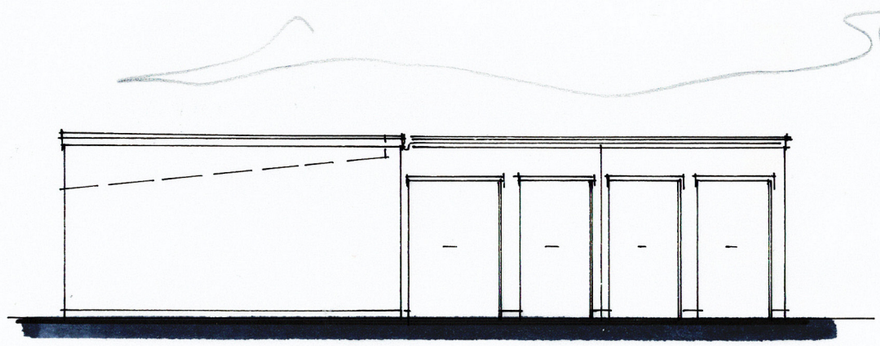

SIDE (s)

Wayne Gander MCIAT
Chartered Architectural Technologist
98 Durrington Lane, Worthing,
West Sussex BN13 2RQ
T 07808 887896
E waynegander08@gmail.com

SECTION A-A 1:50

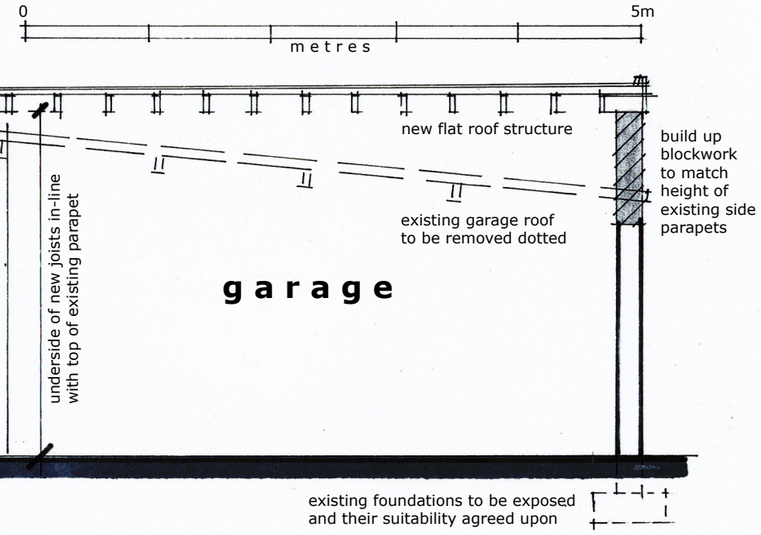

GARAGE BLOCK TO SOUTH OF 29 BROADWATER WAY, WORTHING

Proposals 04 **Nov 2023**