

LOCATION PLAN – SCALE 1:1250

25 0 20 40 60 80 100

Scale Bar 1:1250 @ A1

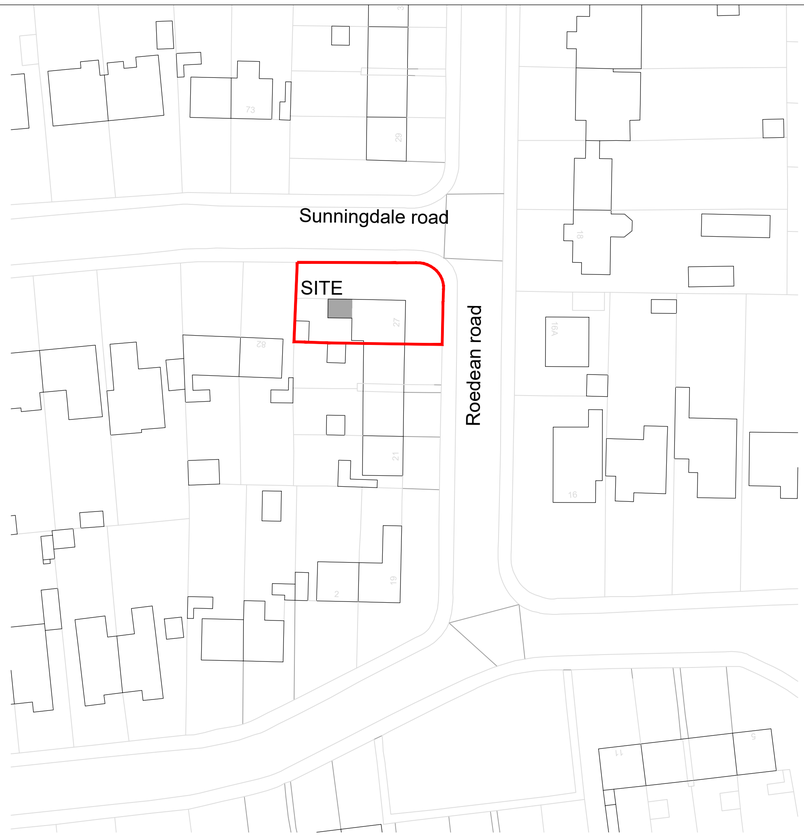

BLOCK PLAN – SCALE 1:500

10 0 10 20 30 40 50

Scale Bar 1:500 @ A1

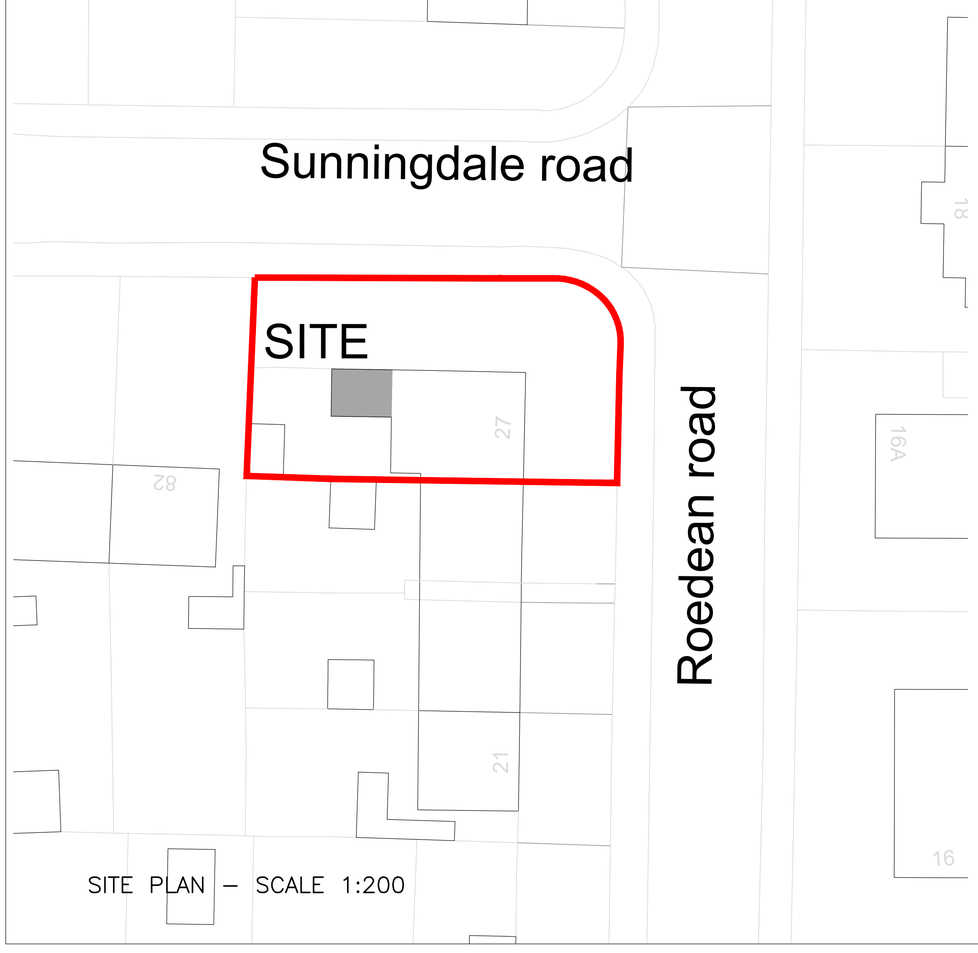

SITE PLAN – SCALE 1:200

5 0 5 10 15 20 25

Scale Bar 1:200 @ A1

NOTES

- DO NOT SCALE OFF THIS DRAWING EXCEPT FOR PLANNING PURPOSES
- CHECK ALL DIMENSIONS ON SITE BEFORE ANY WORK IS COMMENCED
- ALL GOODS MATERIALS AND WORKMANSHIP MUST CONFORM WITH CURRENT BUILDING REGULATIONS, BRITISH STANDARDS AND CODES OF PRACTICE
- COPYRIGHT OF THIS DRAWING IS RETAINED BY THE ARCHITECT AND IT MUST NOT BE REPRODUCED WITHOUT WRITTEN CONSENT

REV	DATE	BY	AMENDMENT
A	05.02.24	ec	hatch added to extension at LPA req.

folkes architects

The Old Forge
6 Church Street
Storrington
West Sussex
RH20 4LA

t: 01903 868629
info@folkesarchitects.co.uk

CLIENT
MacDonald Homes South Ltd

JOB TITLE
27 Roedean Road
Worthing
West Sussex
BN13 2BS

DRAWING TITLE
Location, block and site plan

DATE	SCALE	DRAWN BY
August 2023	See Dwg	JB
		CHECKED BY MF

JOB NO.	DRAWING NO.	REVISION
23028	1.00	A