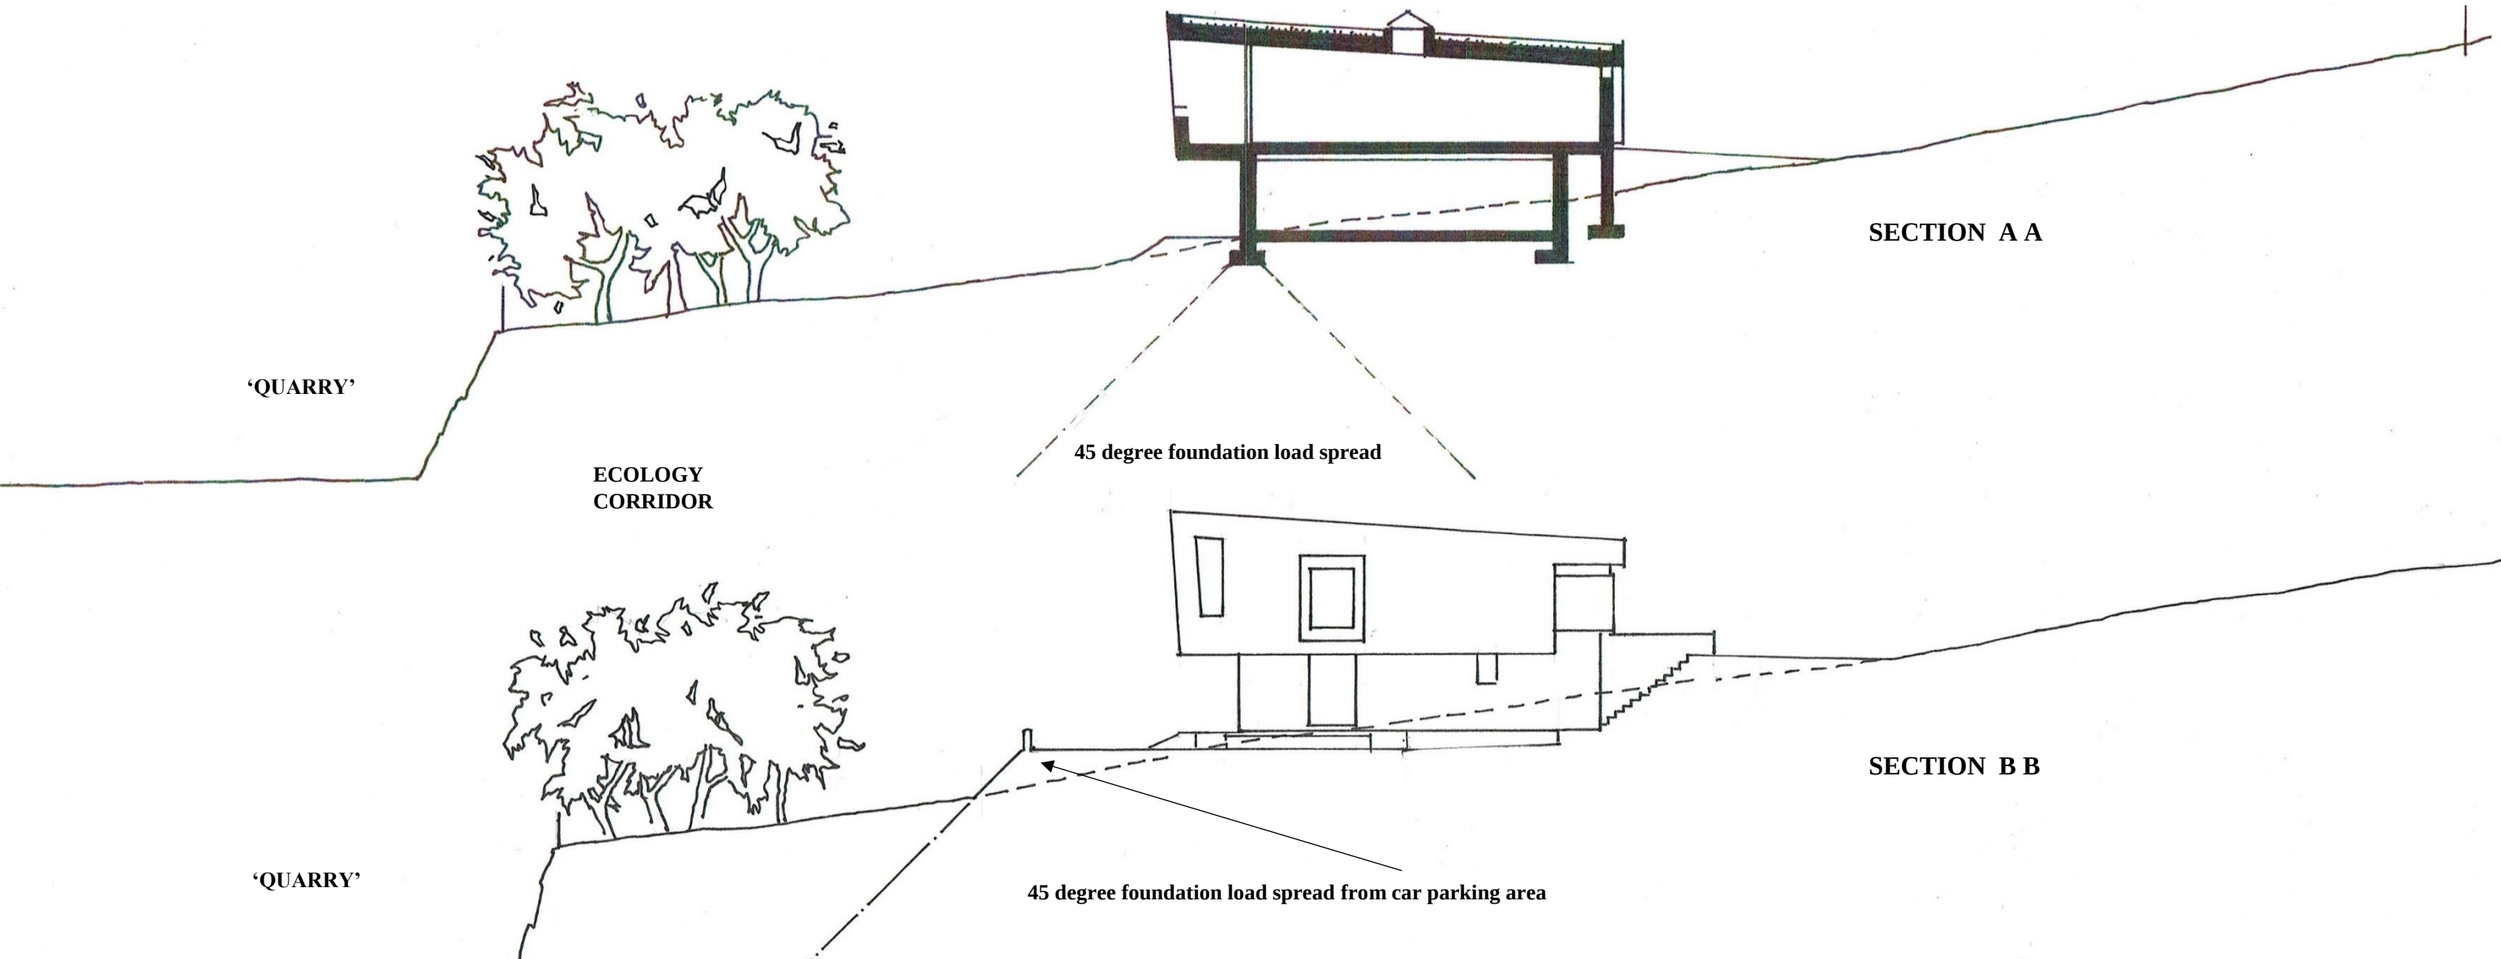

Residential Development of 9 Detached Houses at Land to the North of 20 to 38 Firle Road, Lancing AWDM/1942/17

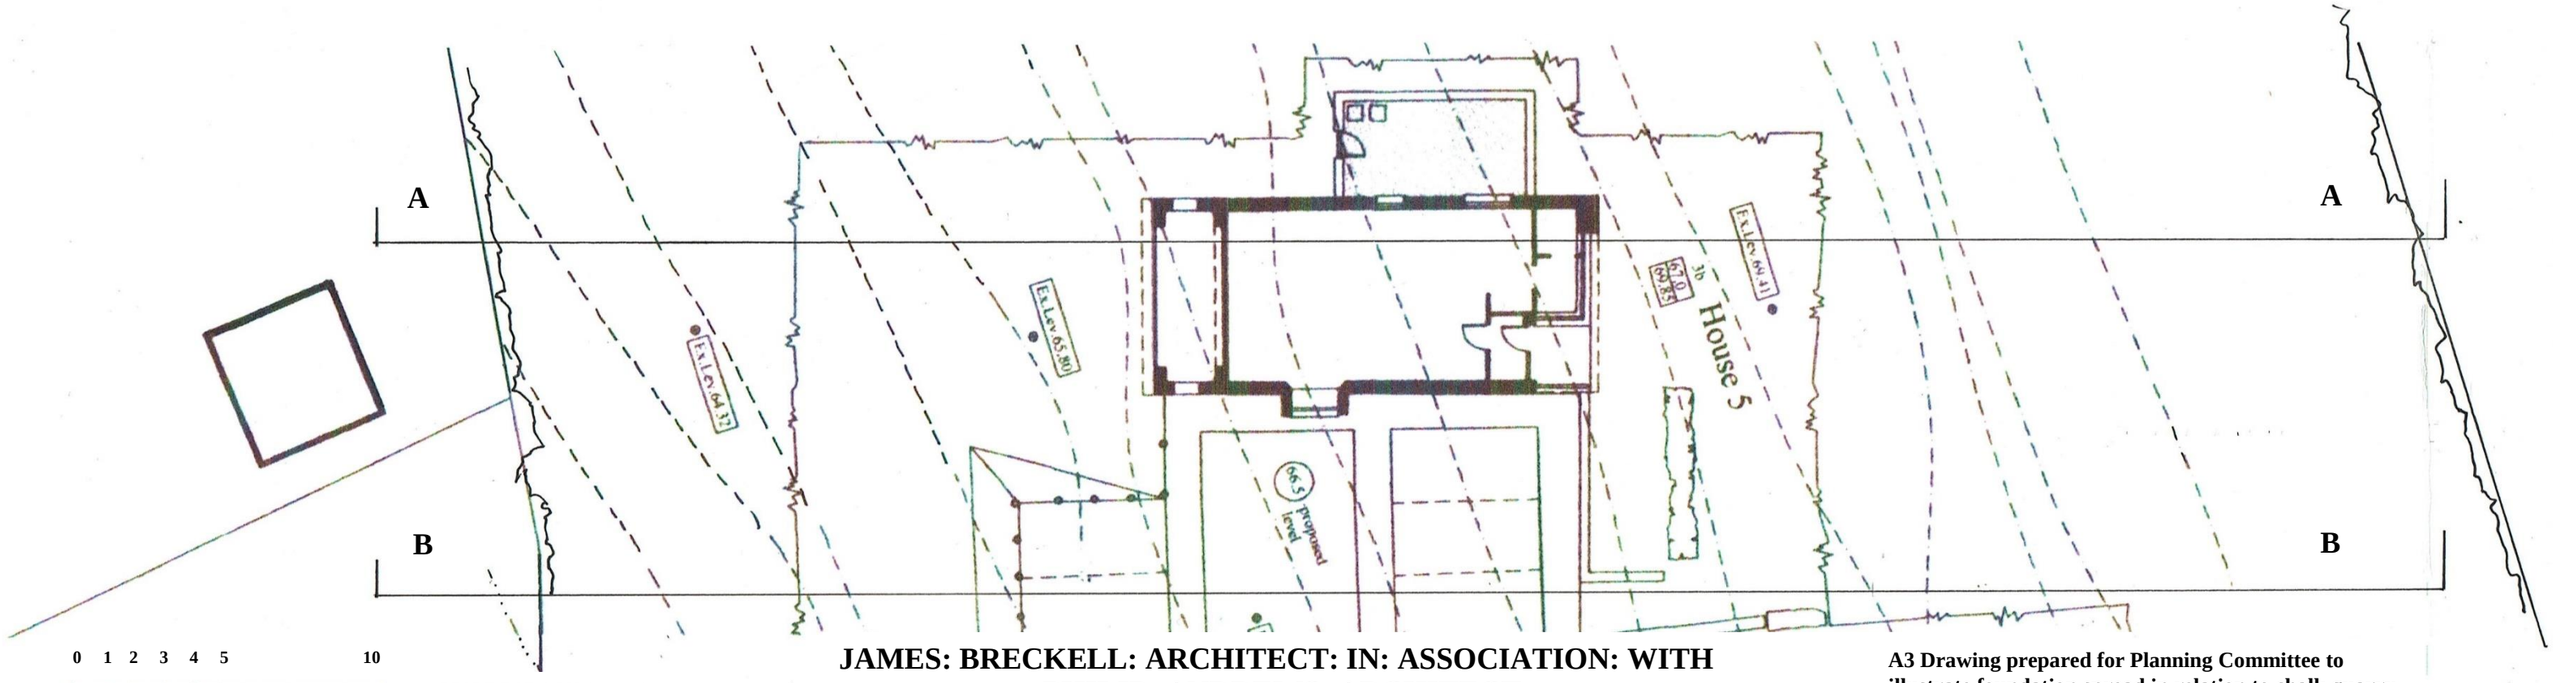

JAMES: BRECKELL: ARCHITECT: IN: ASSOCIATION: WITH PHILIP: ANDREWS: ARCHITECT

A3 Drawing prepared for Planning Committee to illustrate foundation spread in relation to chalk quarry