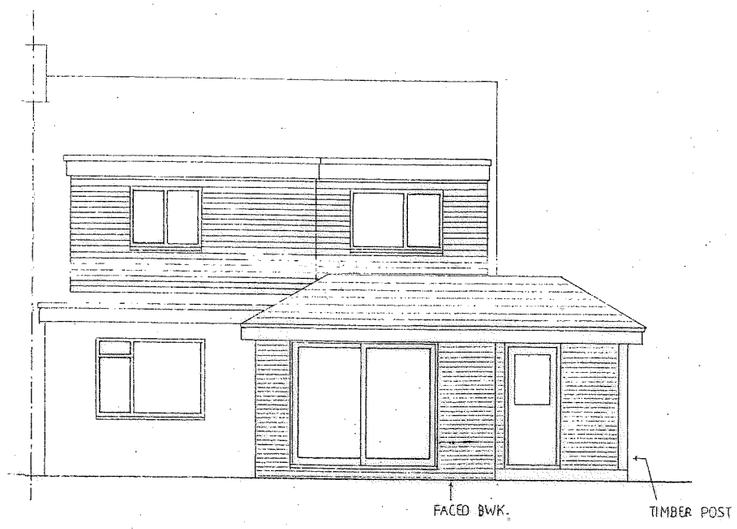

REAR [NORTH] ELEVATION

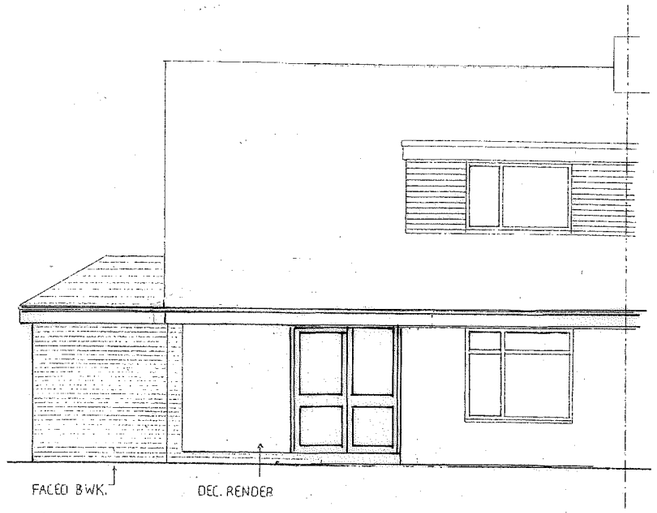

FRONT [SOUTH] ELEVATION

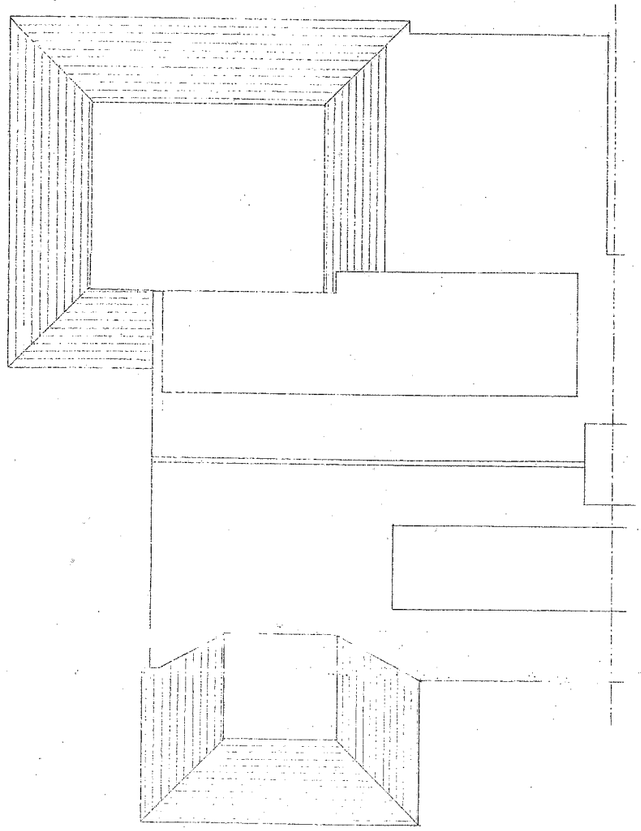

ROOF PLAN

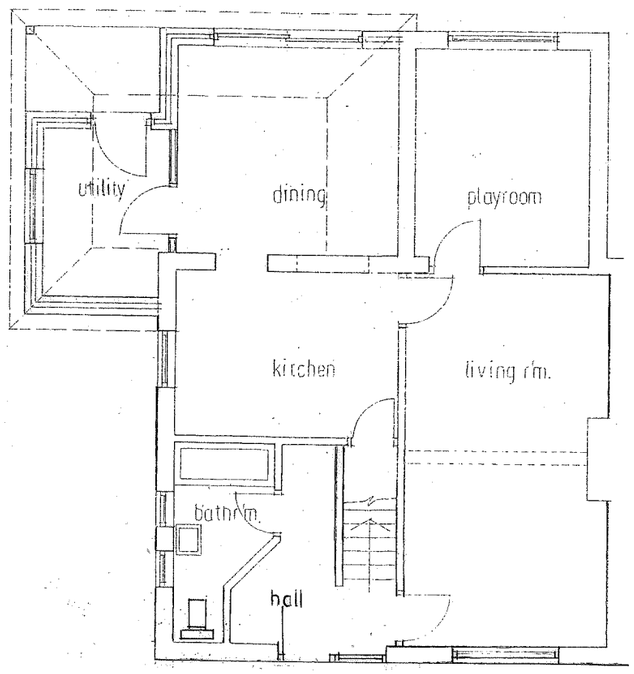

GR'ND. FL'R PLAN

N

1 2 3 4 5 SCALE BAR @ A3

14.04.2021
* FRONT EXTENSION DELETED

DWG No 2A

33 CROSHAW CLOSE
LANCING

PROPOSED ALTERATIONS —
PLANS & ELEVATIONS

DRAWN BY:
ALAN R.WOOD
75 WESTBOURNE STREET
HOVE BN3 5PF tel: 01273 770602

SCALE: 1:100

DATED: FEB. 2021