0m 2m 4m 6m 8m 10m

VISUAL SCALE 1:100 @ A2

AS PROPOSED

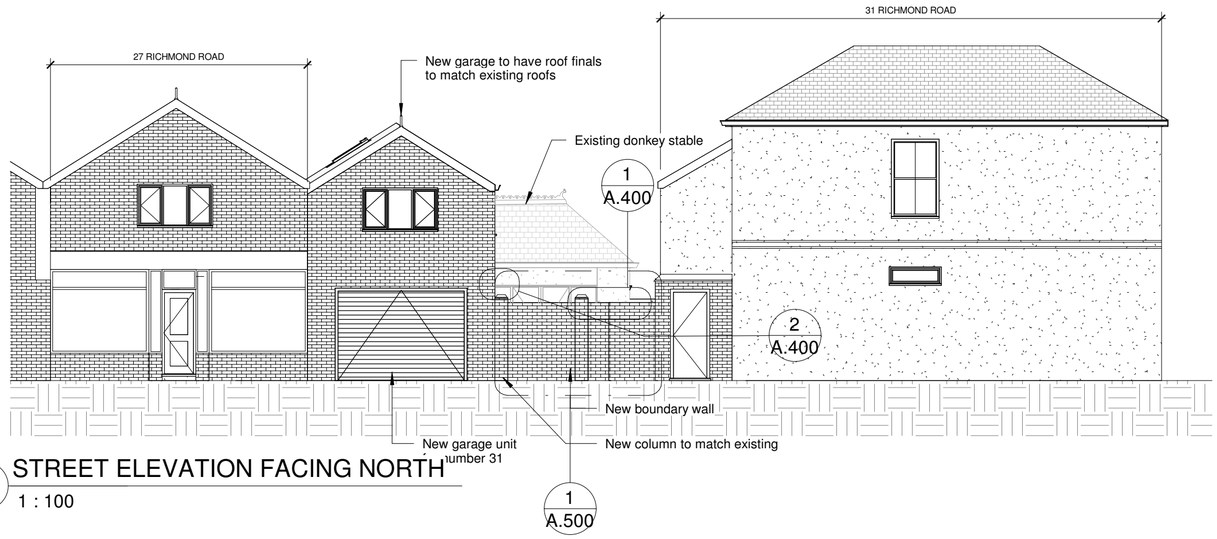

1 STREET ELEVATION FACING NORTH
1 : 100

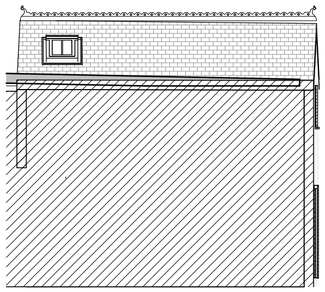

2 ELEVATION FACING EAST
1 : 100

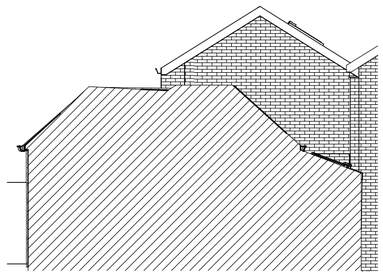

6 ELEVATION FACING SOUTH
1 : 100

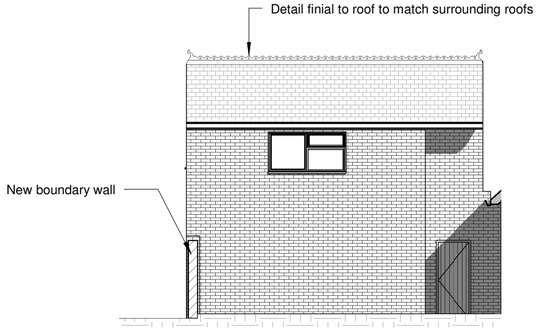

3 ELEVATION FACING WEST
1 : 100

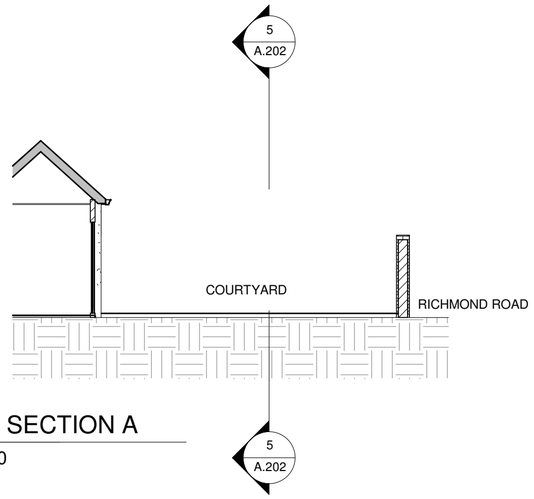

4 SITE SECTION A
1 : 100

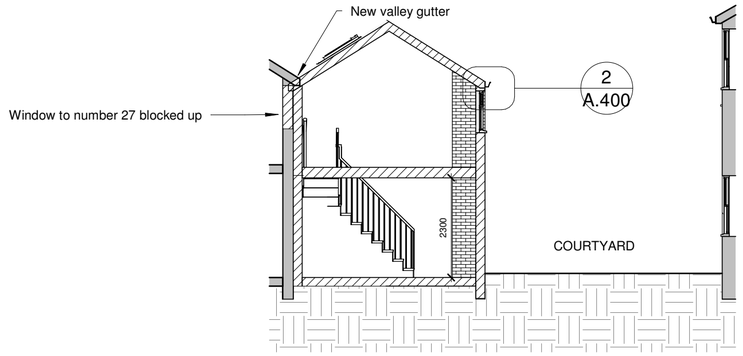

5 SITE SECTION B
1 : 100

Rev	Description	Date

KRONA DESIGN
ARCHITECTURE AND INTERIOR DESIGN

info@kronadesign.co.uk
kronadesign.co.uk
01903 256150

PROJECT
Development

ADDRESS
29/31 Richmond Road
Worthing

TITLE
Proposed Elevations & Site Sections

CLIENT
Esther Willis

DRAWN	STATUS	DATE
JLB	Design	14/05/25

SCALE (@ A2)	PROJECT NUMBER
1 : 100	KD.1698

DRAWING NUMBER	REV
A.202	K

© KRONA DESIGN