RICHMOND ROAD

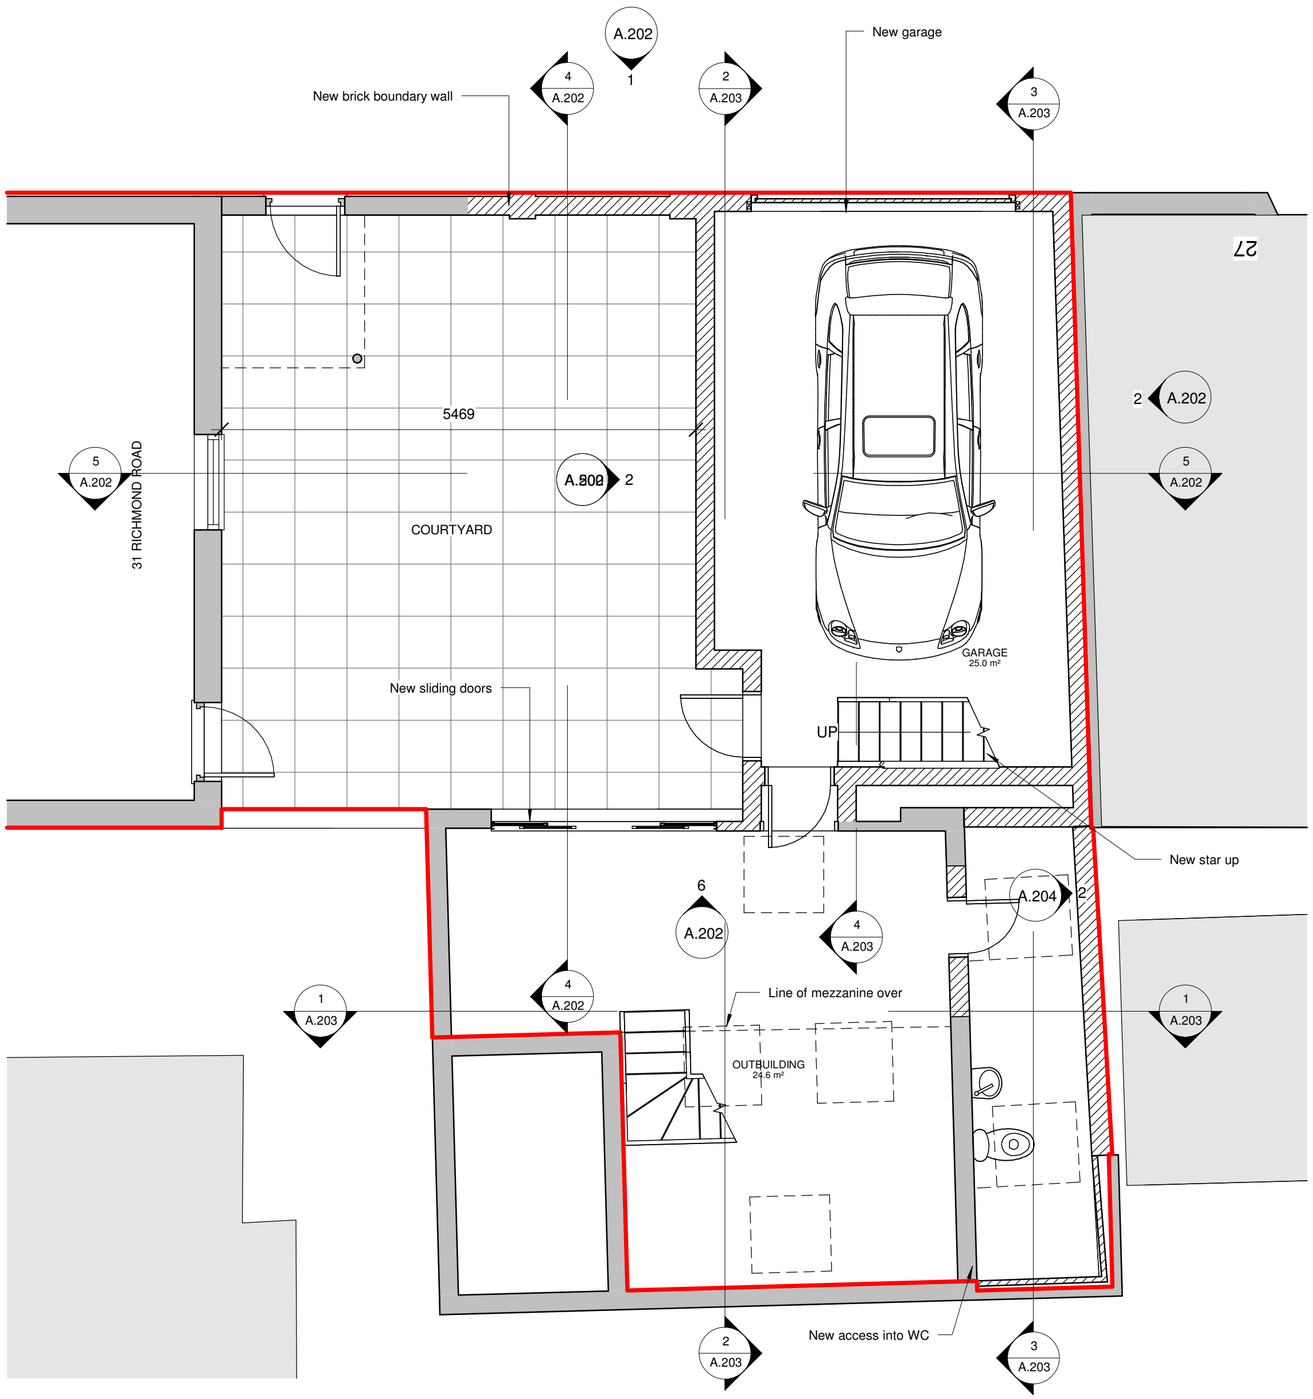

1 GROUND FLOOR
1 : 50

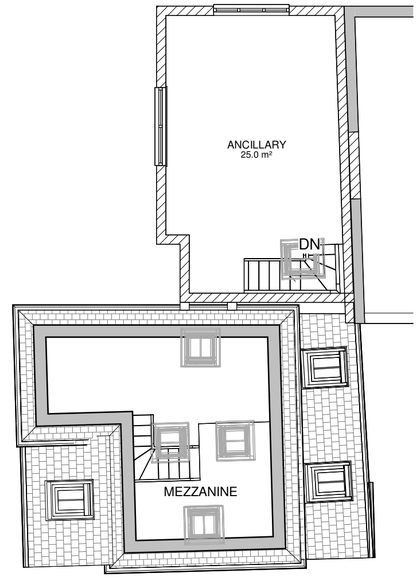

2 FIRST FLOOR
1 : 100

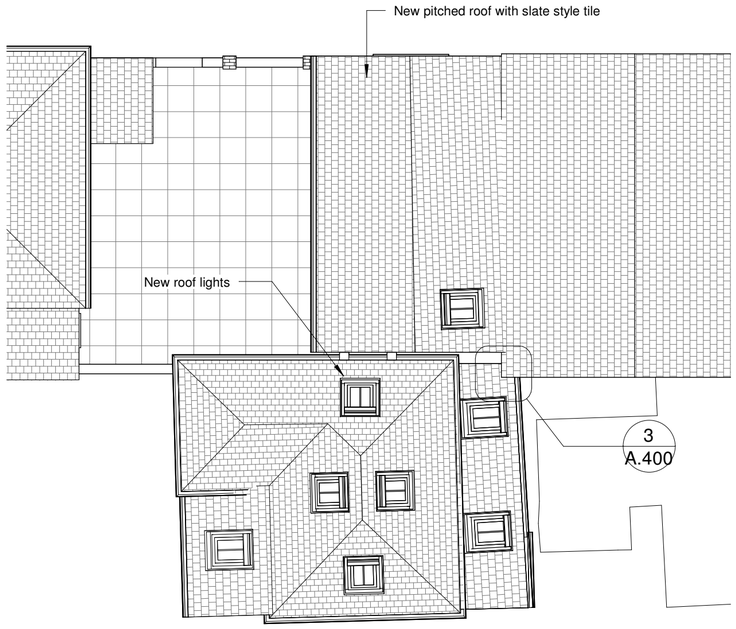

3 PROPOSED ROOF PLAN
1 : 100

0m 1m 2m 3m 4m 5m

VISUAL SCALE 1:50 @ A2

0m 2m 4m 6m 8m 10m

VISUAL SCALE 1:100 @ A2

Rev	Description	Date

KRONA DESIGN
ARCHITECTURE AND INTERIOR DESIGN

info@kronadesign.co.uk
kronadesign.co.uk
01903 256150

PROJECT

Development

ADDRESS

29/31 Richmond Road
Worthing

TITLE

Proposed Plans

CLIENT

Esther Willis

DRAWN	STATUS	DATE
JLB	Design	14/05/25

SCALE (@ A2)	PROJECT NUMBER
As indicated	KD.1698

DRAWING NUMBER	REV
A.103	K

© KRONA DESIGN