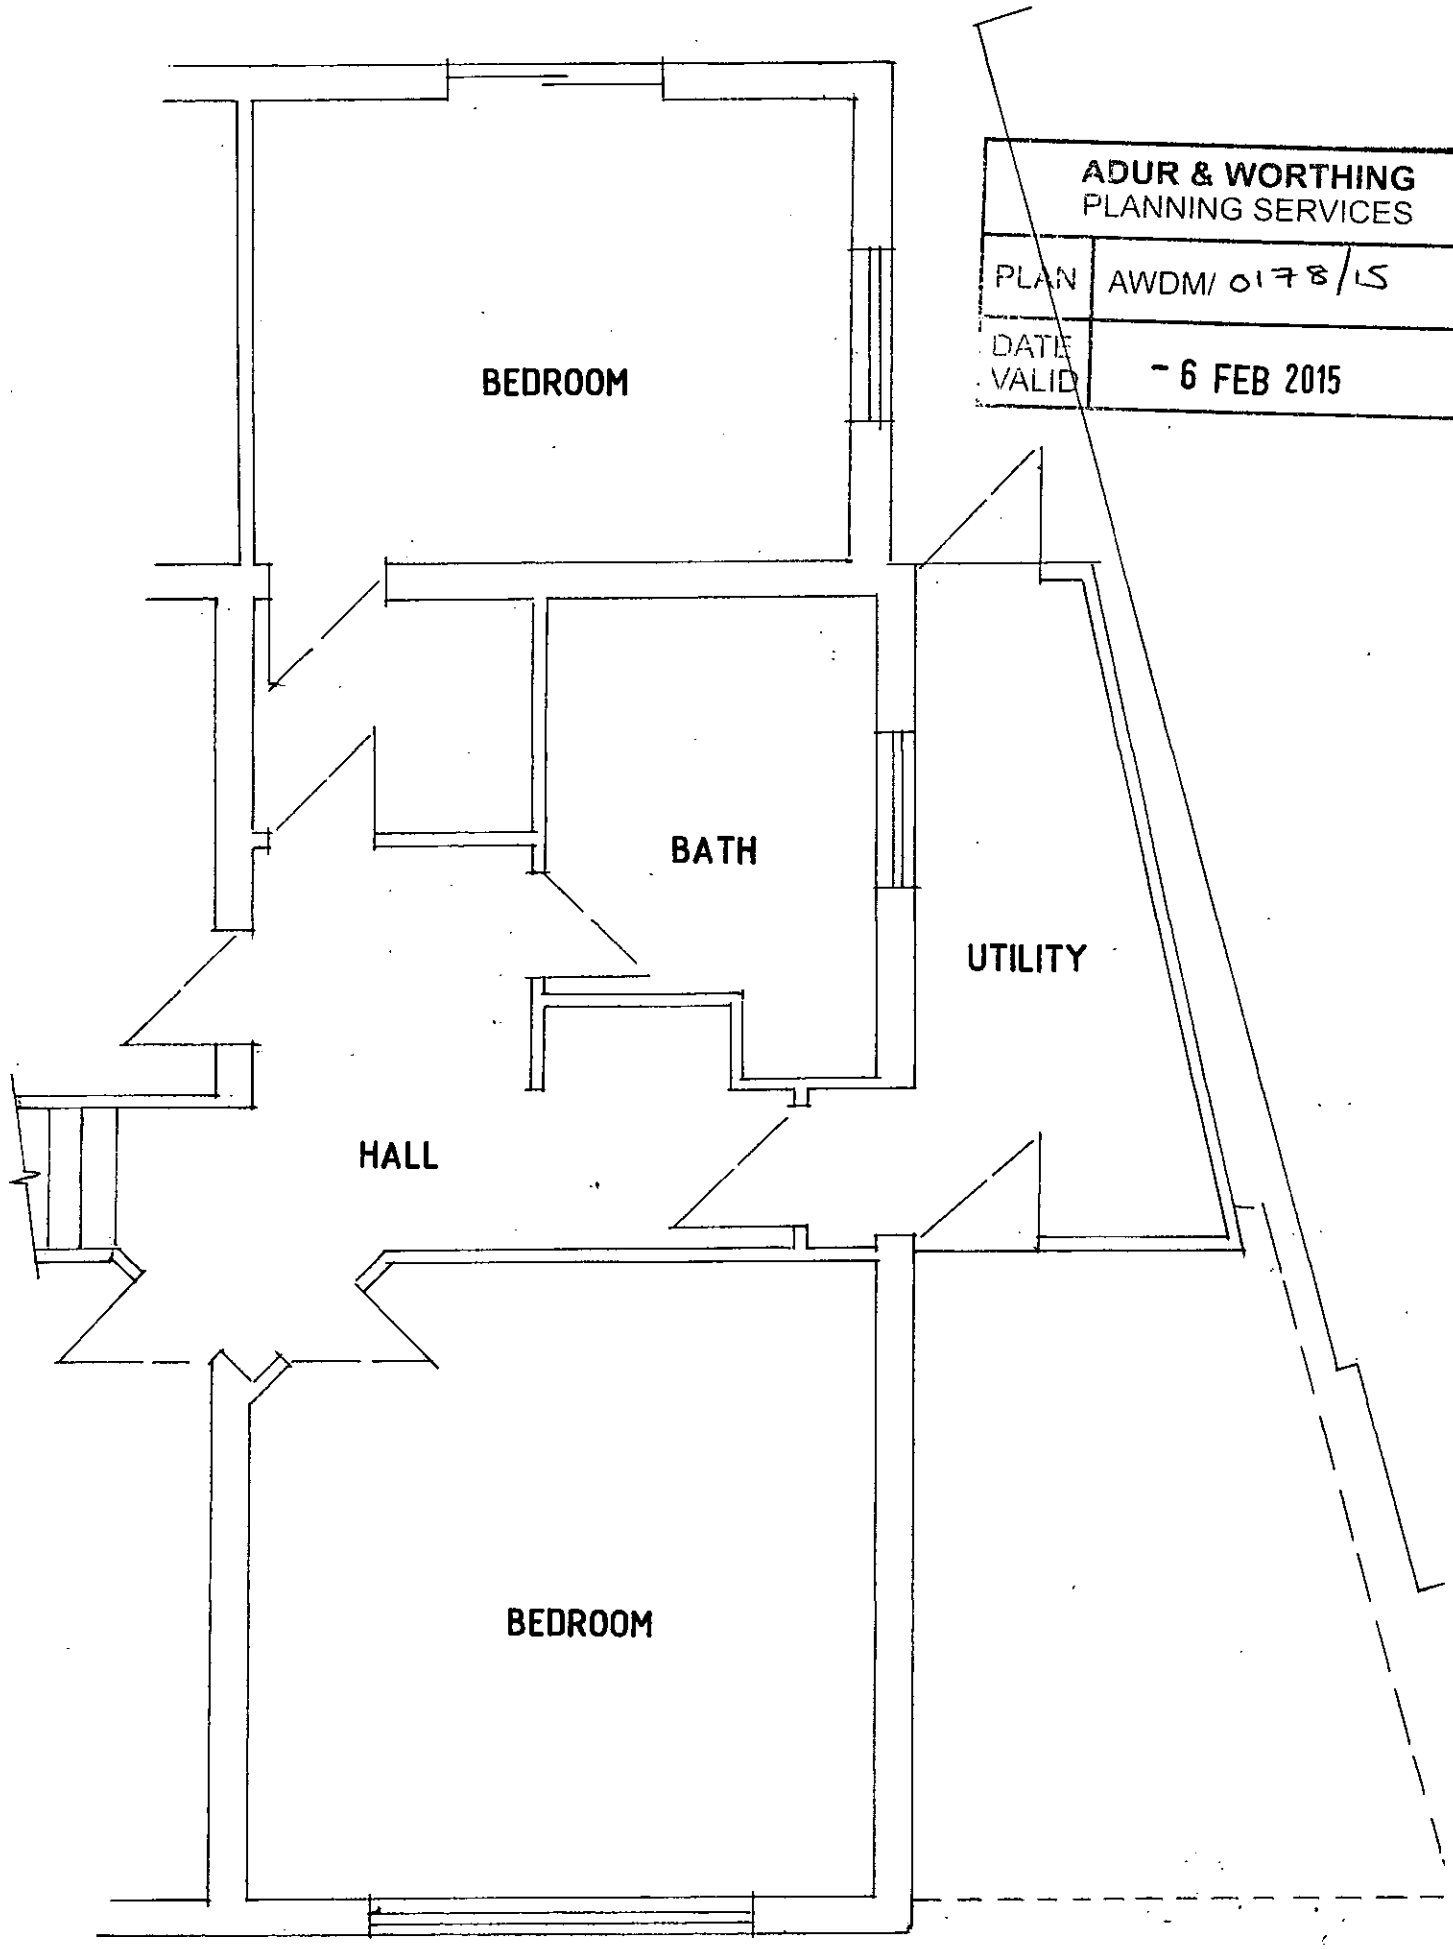

ADUR & WORTHING
PLANNING SERVICES

PLAN	AWDM/ 0178/15
DATE VALID	- 6 FEB 2015

EXISTING GROUND FLOOR PLAN Scale 1:50