ADUR & WORTHING
PLANNING SERVICES
PLAN AWDM/ 0178/15
DATE VALID - 6 FEB 2015

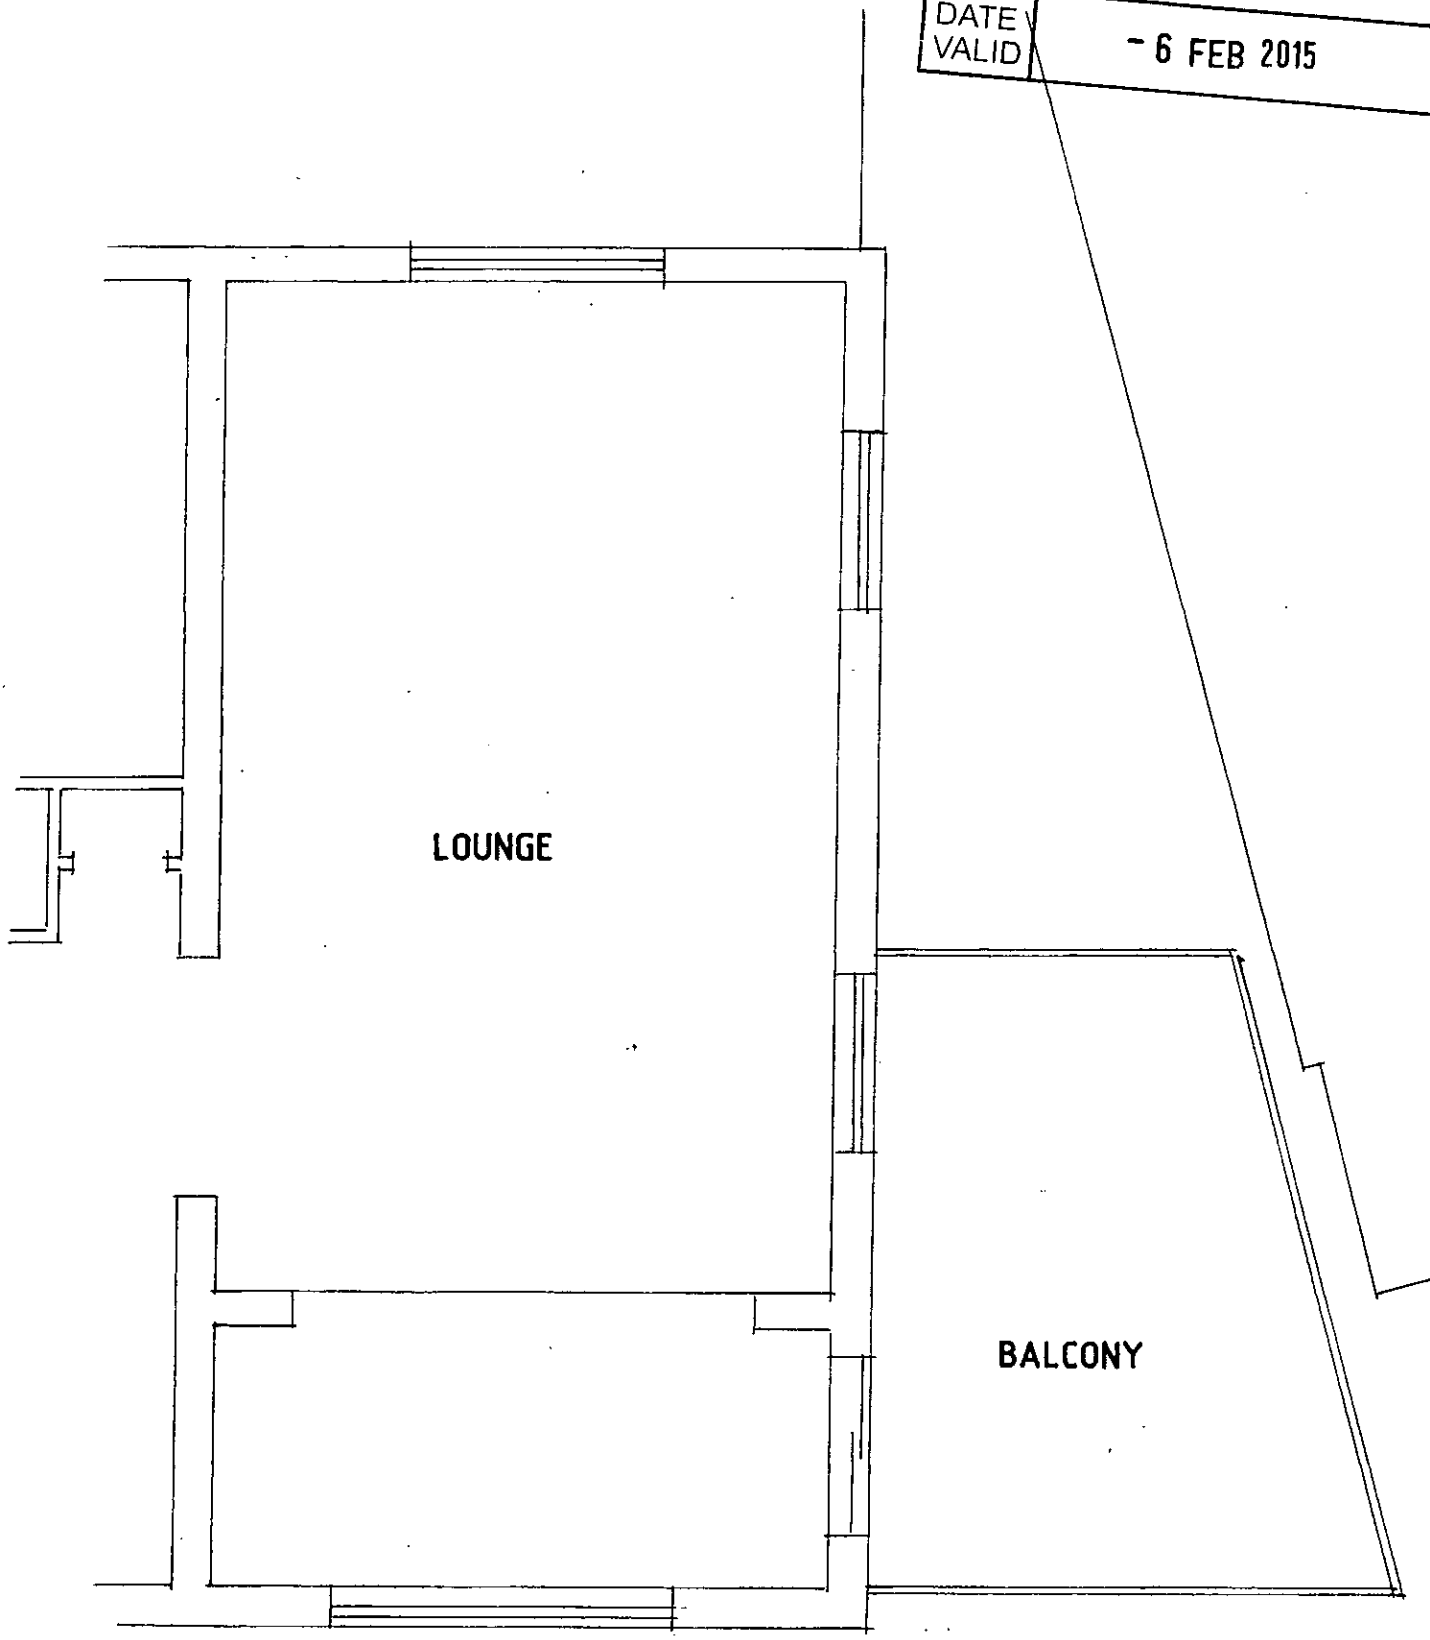

EXISTING FIRST FLOOR PLAN Scale 1:50