


EXISTING



South Elev Scale 1:100 @ A3

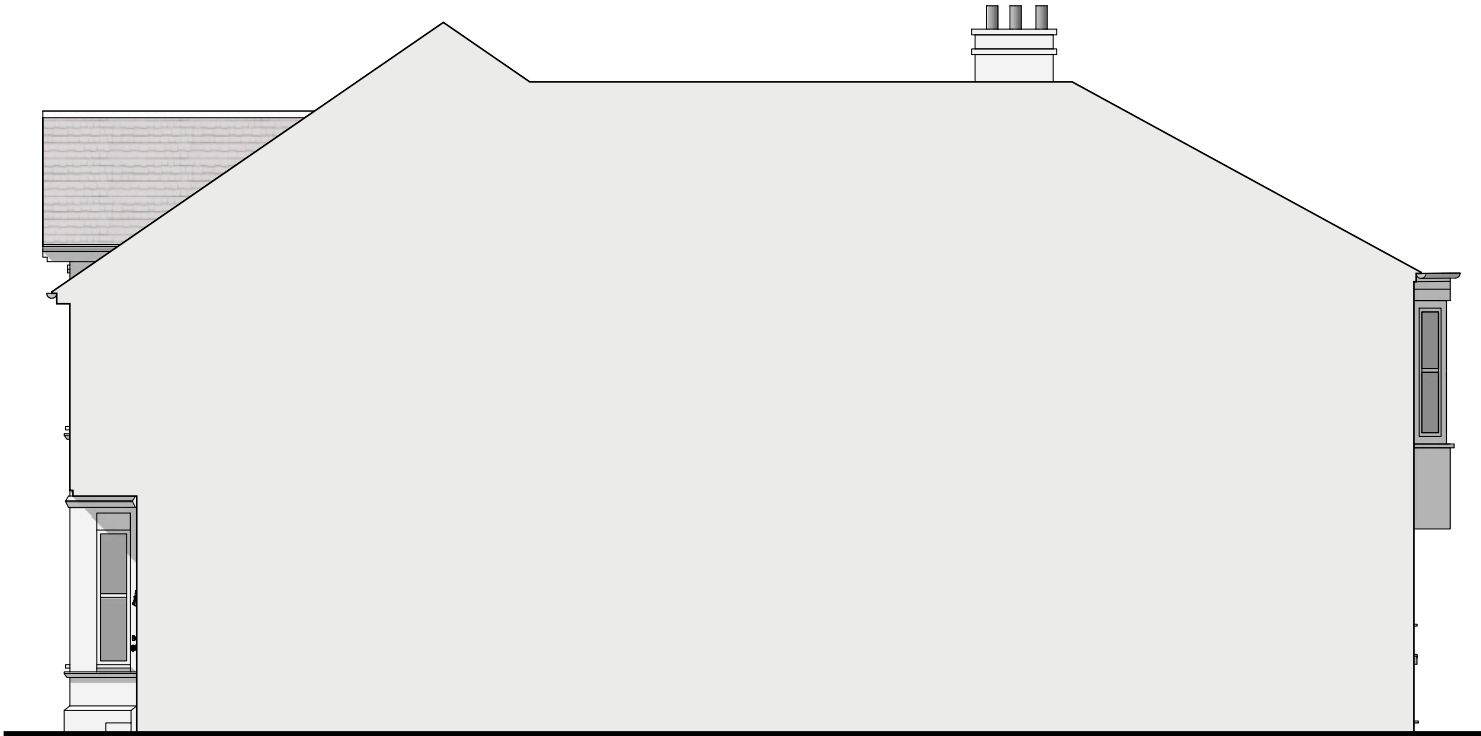


East Elev Scale 1:100 @ A3



North Elev Scale 1:100 @ A3



West Elev Scale 1:100 @ A3

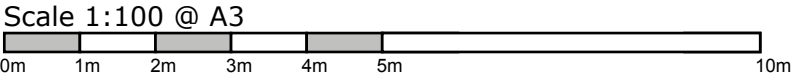

© nat-design, all rights reserved. Use figured dimensions only. All dimensions are to be checked on site before any work is carried out. Please contact the Architect immediately regarding any discrepancies discovered on site.

Rev	Notes	Date
 M: 07599199759 E: info@nat-design.co.uk www.nat-design.co.uk		
Project: 245 Brighton Road Worthing BN11 2EY		
Drawing: Existing Elevations		
Drawn by NSE	Scale as shown	
Date July 2026	Revision	
Drawing 2065 - DPA - 04		

NO CHANGE TO THE ELEVATIONS