

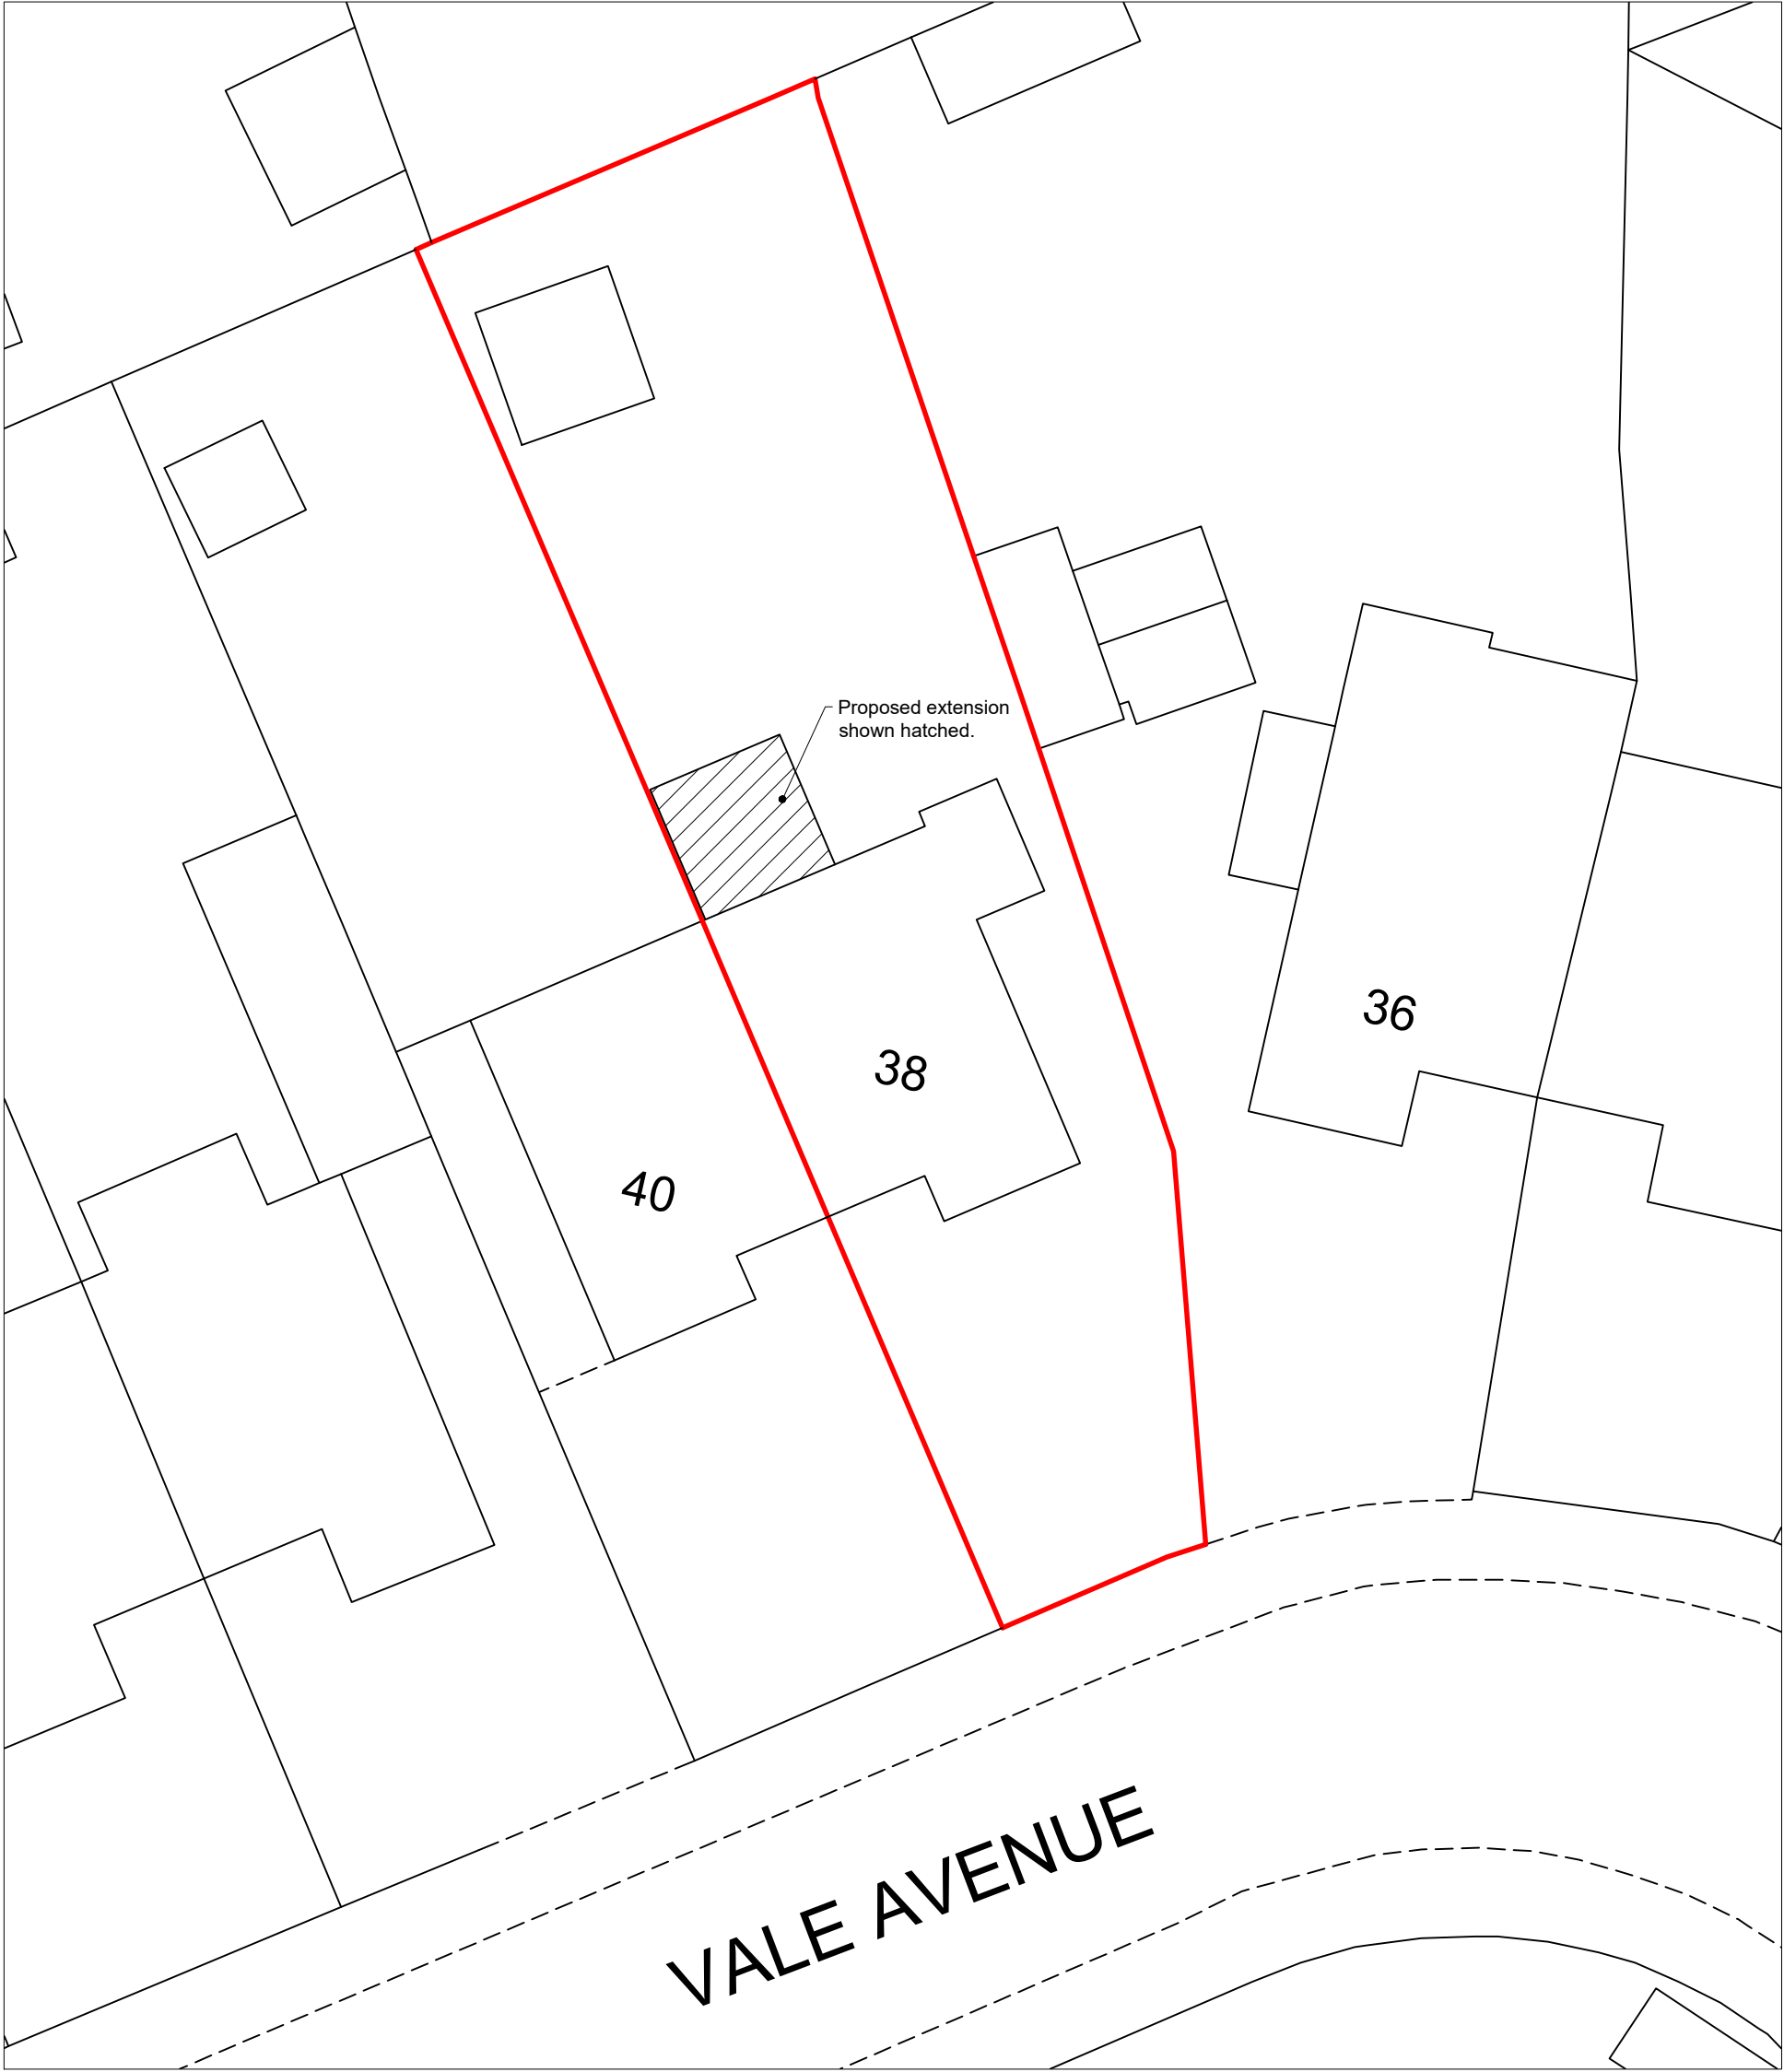
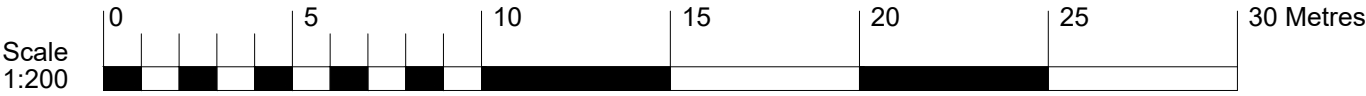


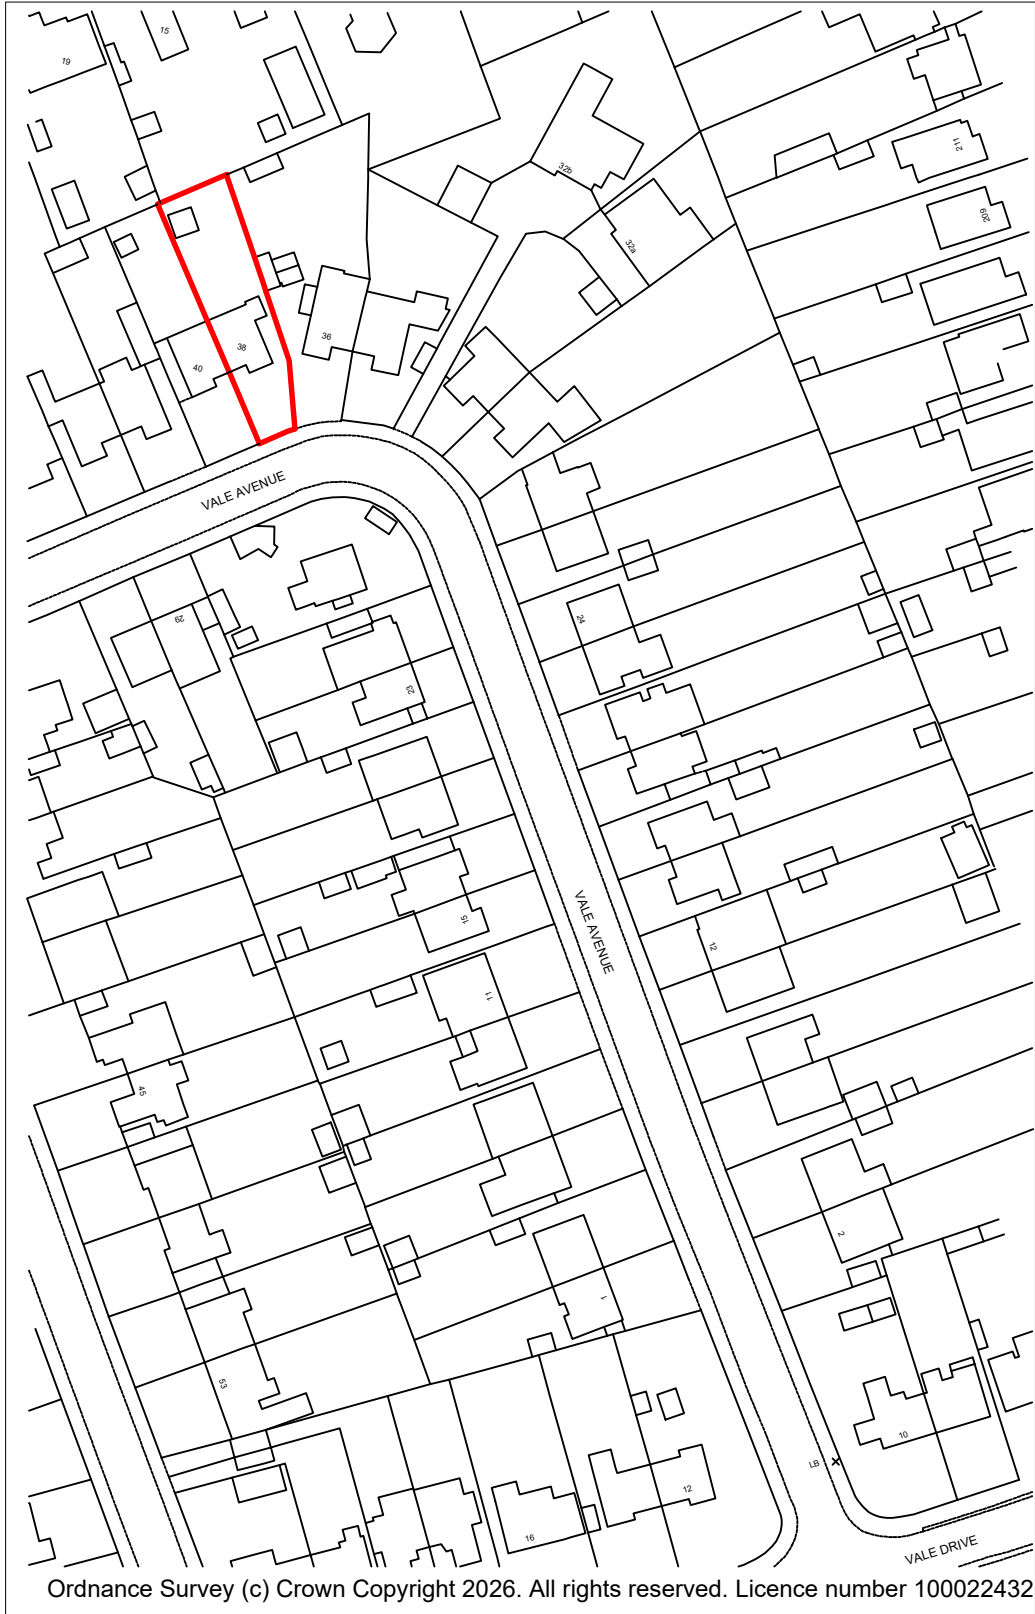

Block Plan
Scale 1:200

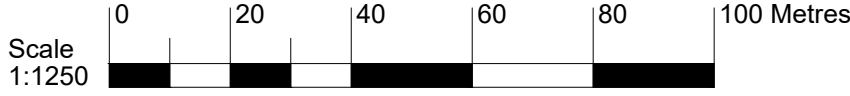

Location Plan
Scale 1:1250

Rev:	Description:	Date:
-	-	-

HORIZON DESIGN
ARCHITECTURAL TECHNOLOGY

Horizon Design Limited
4 High View
Worthing BN13 3DQ
01903 205868
info@horizon-design.co.uk www.horizon-design.co.uk

Client:
Mr & Mrs Paddock

Project:
**Extension & Alterations to:
38 Vale Avenue
Findon Valley
Worthing
West Sussex, BN14 0BZ**

Drawing title:
Location & Block Plans.

Scale:
1:200 / 1:1250 @ A2

Date: 11.08.26	Drawn: KWF
--------------------------	----------------------

Drawing number: 3280-02	Revision: -
-----------------------------------	-----------------------