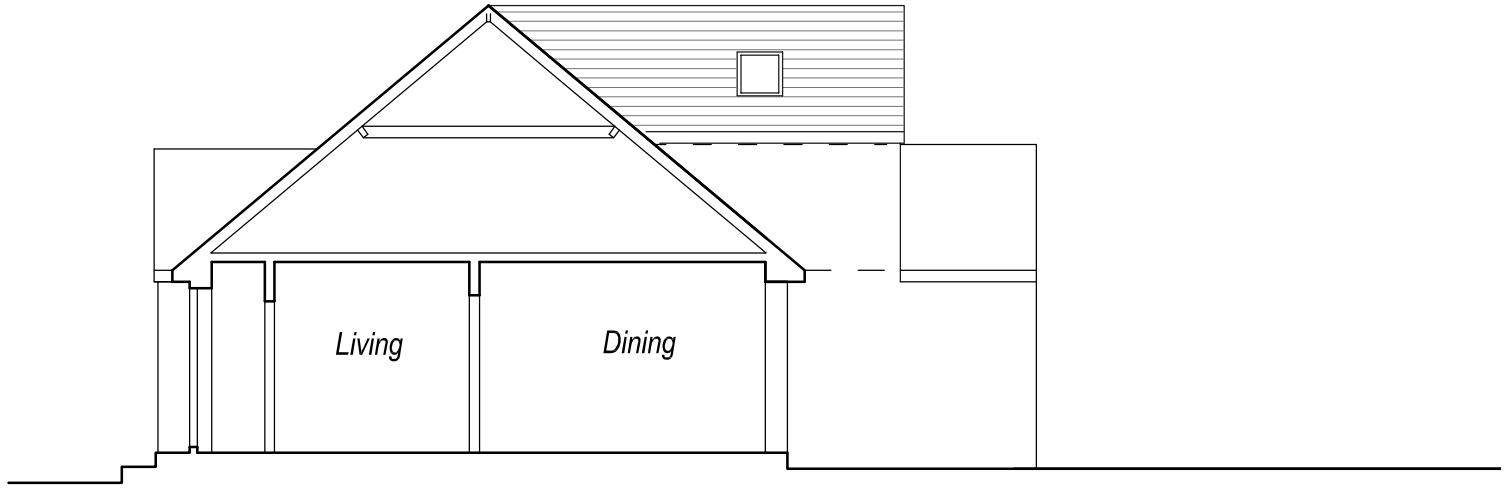

Section @ 1:100

0 1 2 3 5m 10m

Scale 1:100

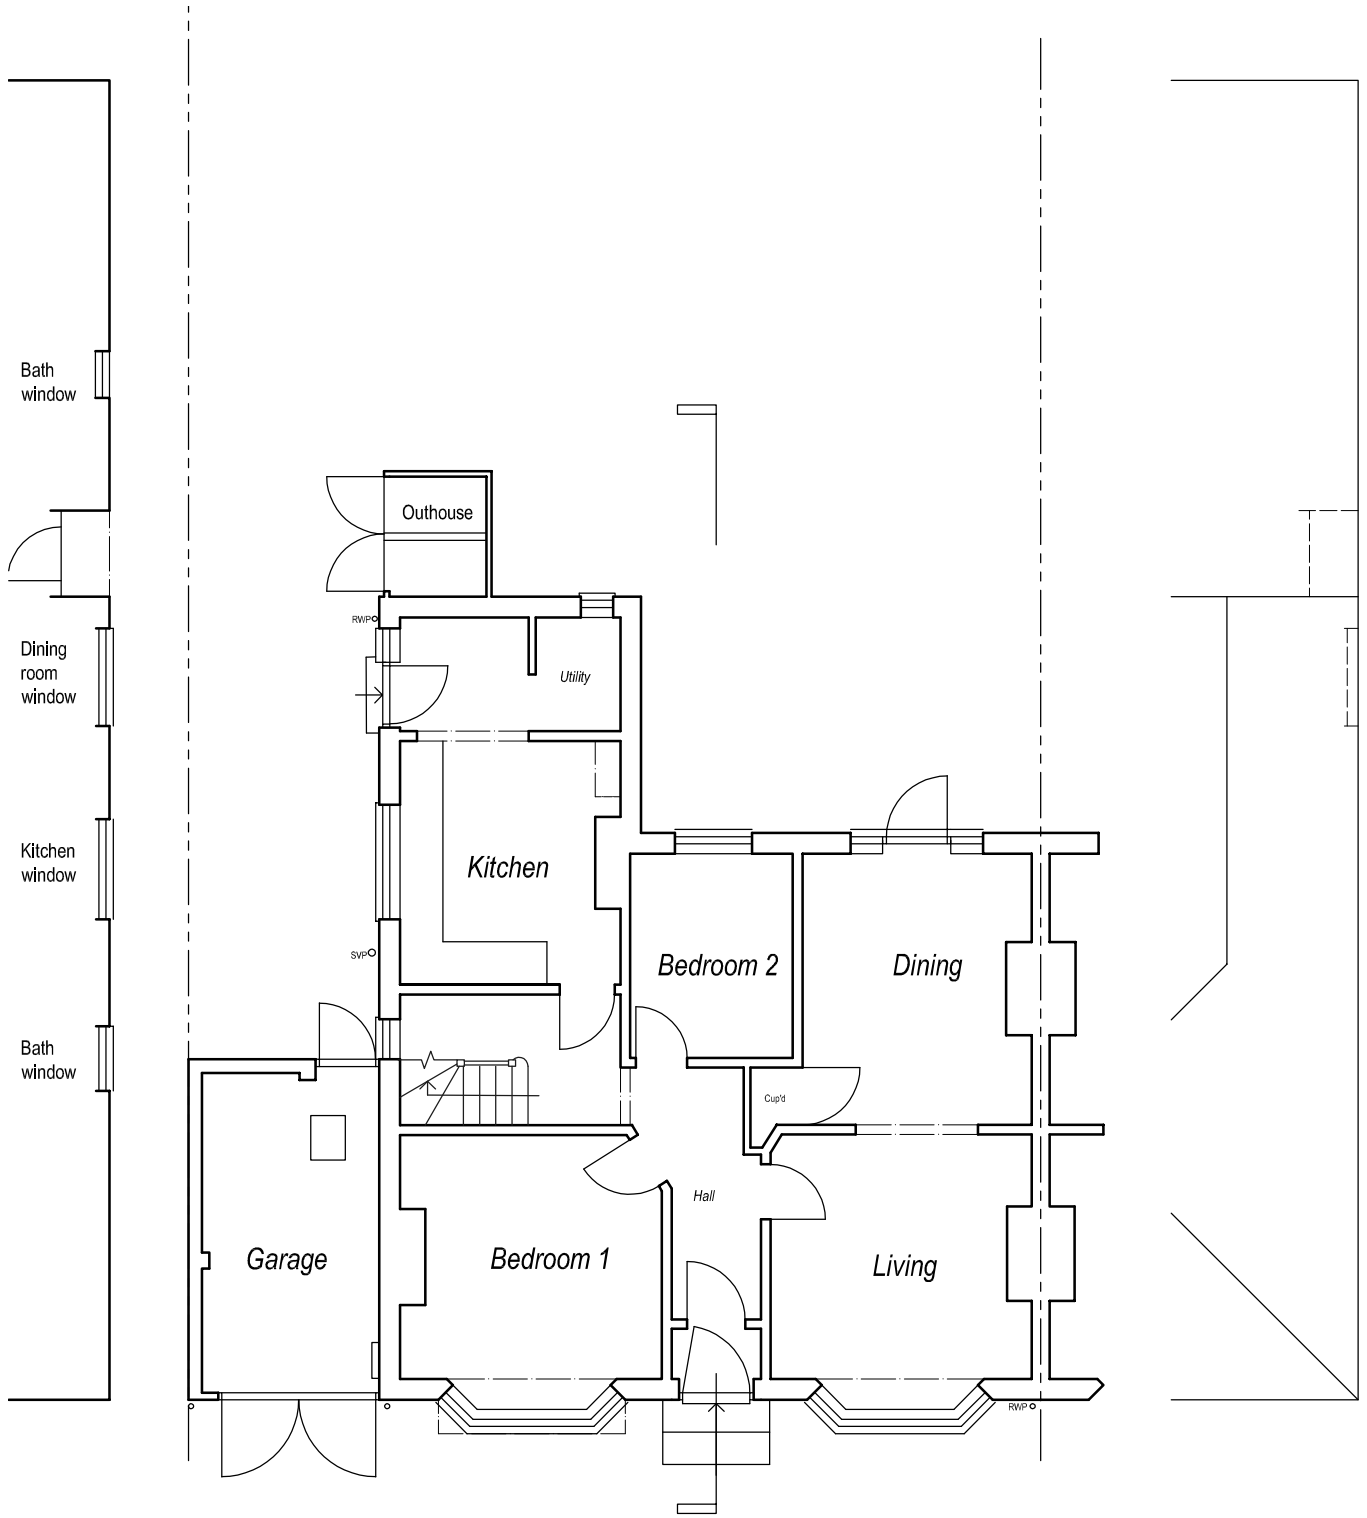

Ground Floor Plan @ 1:100

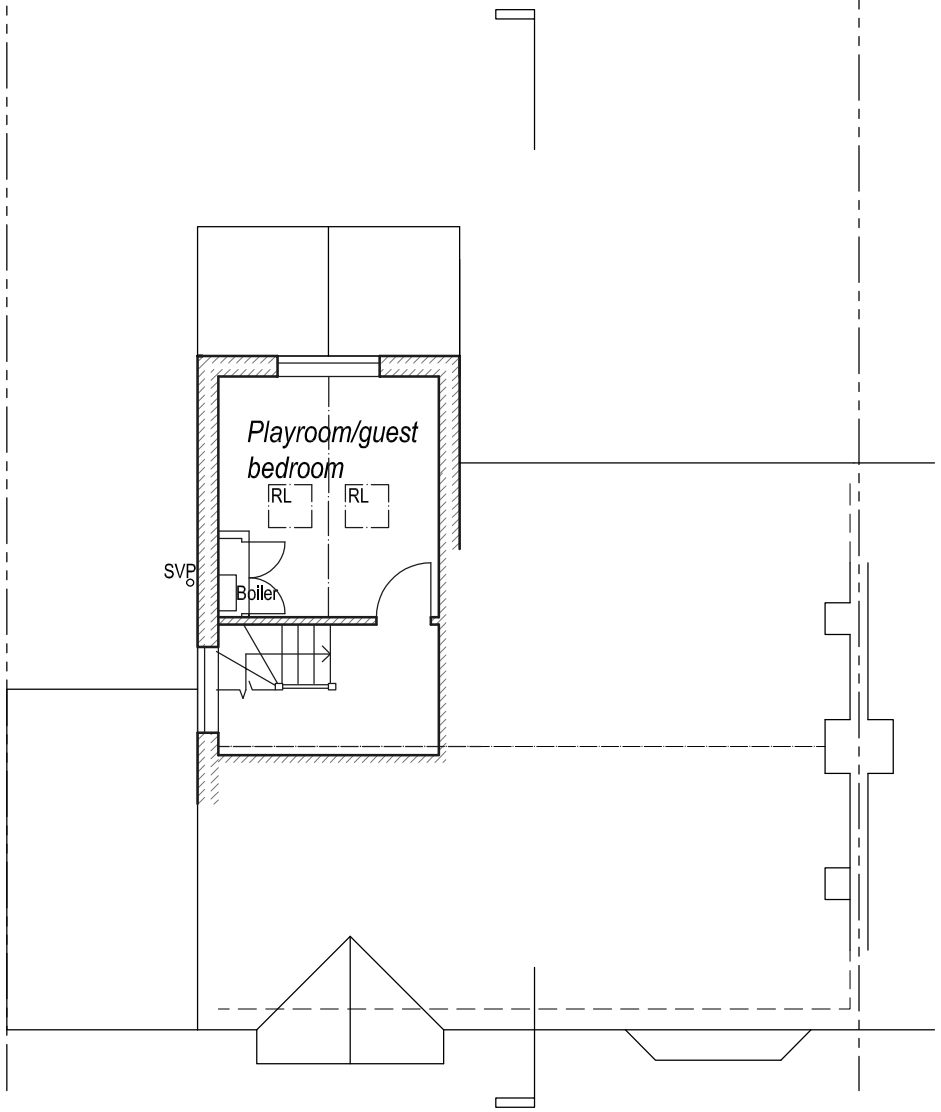

Loft Floor Plan @ 1:50

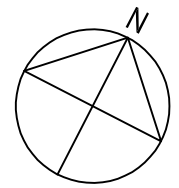

Rev	Description	Date
B	Extension reduced	18.05.21
A	Prior Approval and Lawful Development Certificate notes removed	29.03.21

Job Reference	Client
Alterations 91 Southwick Street Southwick, BN42 4TL	Mr Porter

Drawing Title	Drawing No	Rev
Planning Proposed Plans & Section	ADC 1292/10	B

Date	Scale	Dwg Size	Plot Style	Drawn	Checked
22.03.21	1:100	A3	ADCgreyscale	CW	AD

All dimensions to be checked on site ~~and do not scale from this drawing.~~ This drawing should be approved by Local Authority Building Control or other appropriate checking authority prior to commencement of work. This drawing should not be reproduced without the prior consent of the author.

ADC Alistair Dodd Consulting

Architectural Services

72a Beaconsfield Road . Brighton . East Sussex . BN1 6DD
Tel: 01273 669466
Email: info@adcbrighton.co.uk
WWw.adcbrighton.com