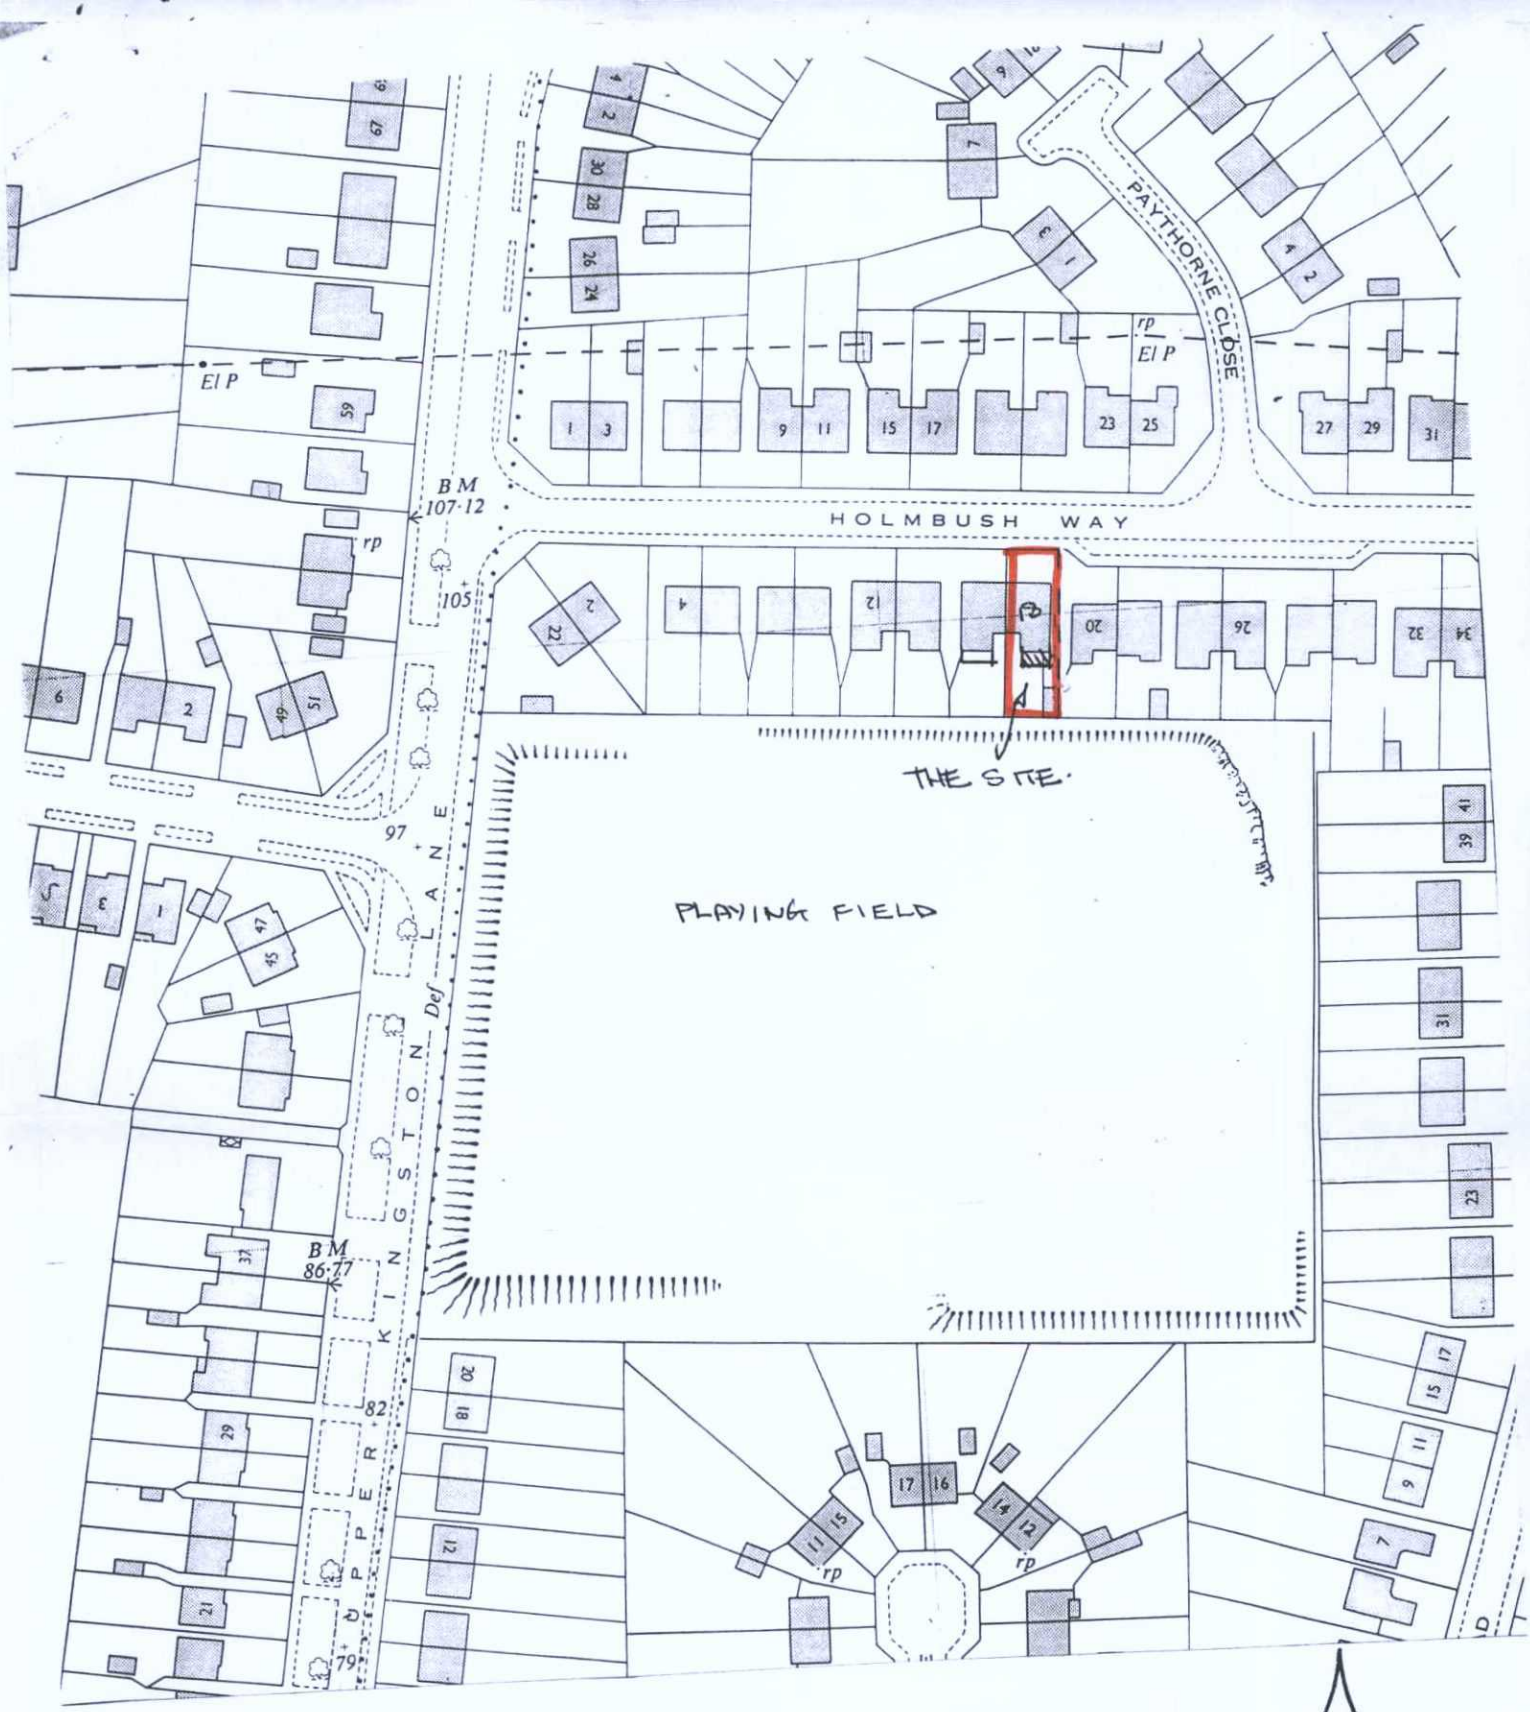


ADUR & WORTHING
PLANNING SERVICES

PLAN	AWDM/0924/16
DATE VALID	24 JUN 2016

N

Site Plan 1:1250

0 10 20m

A4