ADUR & WORTHING
P ADC/00018/10
DATE
VALID - 1 MAY 2013



LOCATION PLAN 1:1250 scale

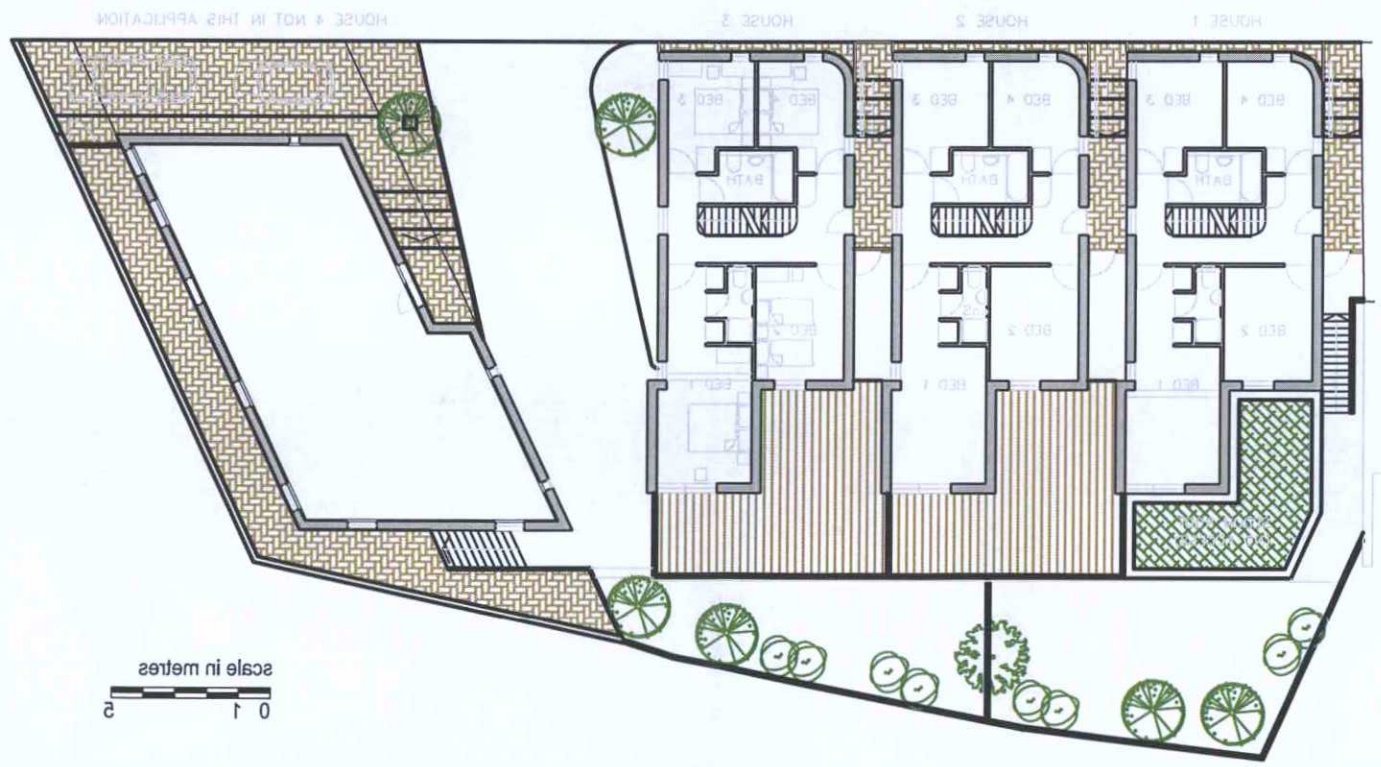

BLOCK PLAN 1:250 scale

REVISIONS

planning application

gordon curtis architects
Moor Court Glenmore Road LONDON NW3 4DE
tel 020 7586 6065 mail@gordoncurtis.com

project: 'Overstrand' Shopsdam Road Lancing BN15 8ES
drawing Location Plan & Block Plan
date: Mar 2013 scale: 1:1250 & 1:500 @A3 dwg no: 1204 / 01