


ADUR & WORTHING
PLANNING SER
PL ADC/0078/10
DATE VALID - 1 MAY 2013

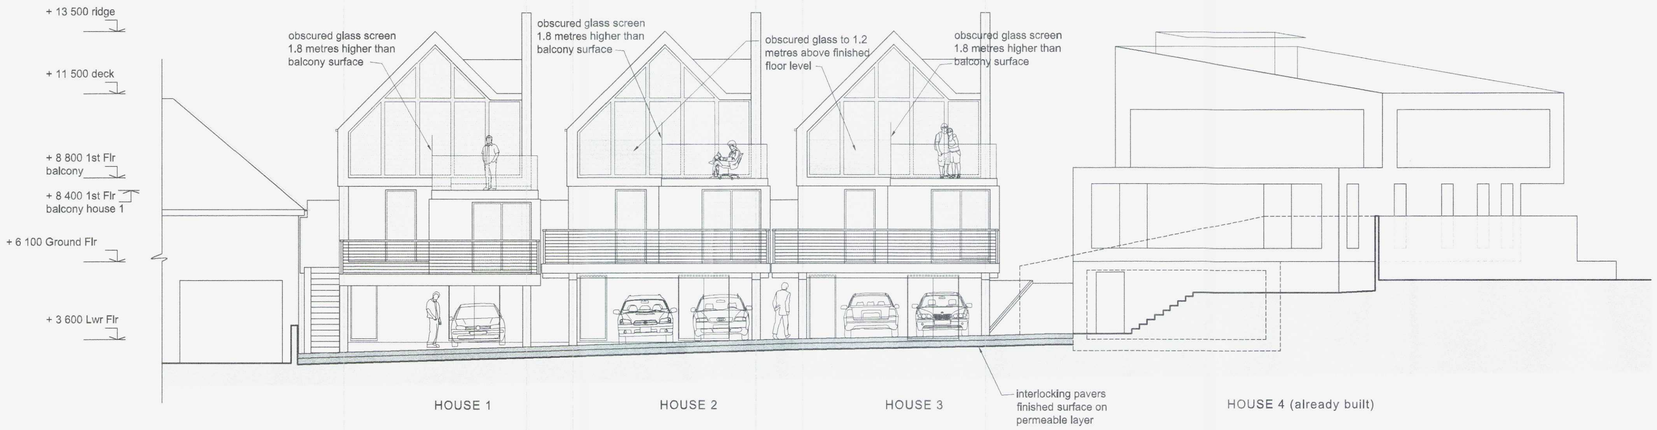


southwest (rear) elevation

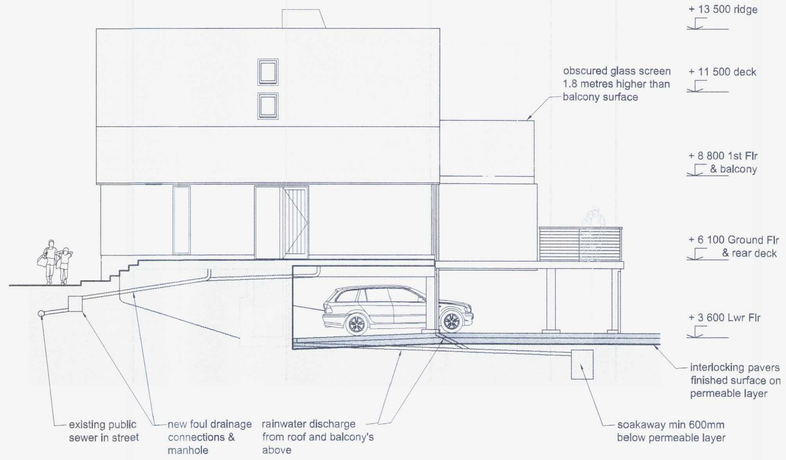


north elevation (towards beach)
on houses 2 & 3

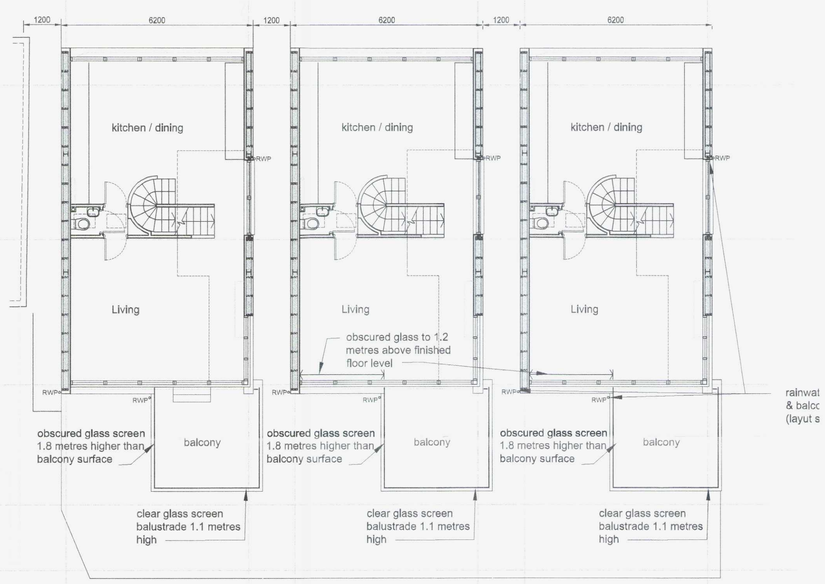

floor layouts at first floor level

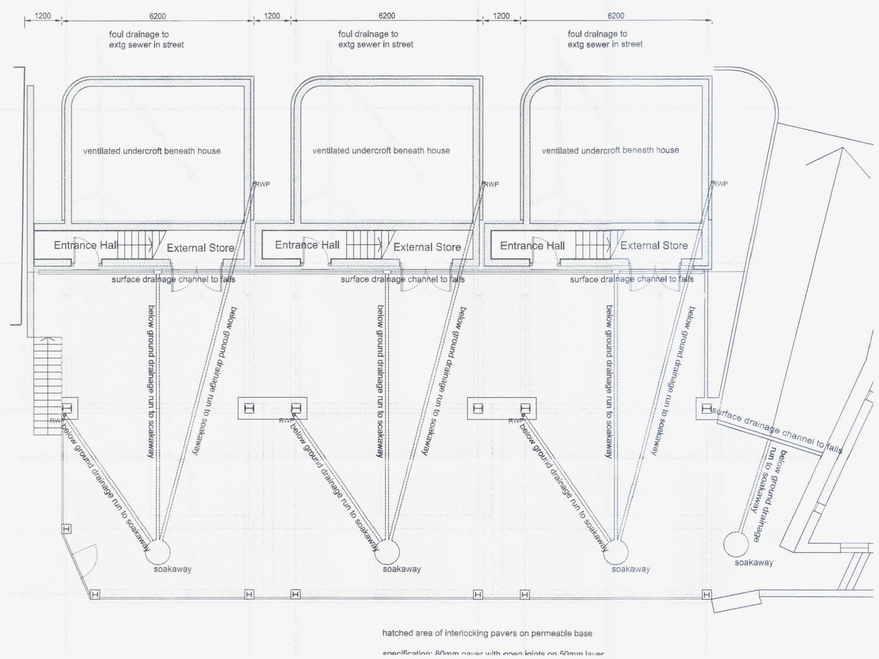

ground layouts at undercroft level showing below ground drainage

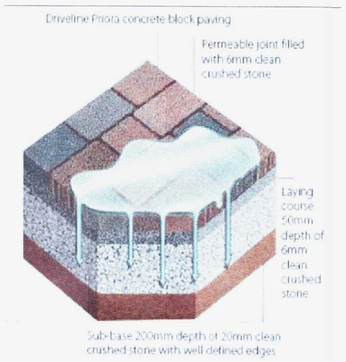

detail of undercroft surface finish

REVISIONS

scale in metres
0 1 5

development control

gordon curtis *architects*
MOOR COURT GLENMORE ROAD LONDON NW3 4DE
tel & fax 020 7586 6065 mail@gordoncurtis.com

project: new houses 'Overstrand' Shopsdam Road Lancing BN15 8ES
drawing plans & elevation to show privacy screens & drainage
date: Mar 2013 scale: 1:100@A1, 1:200@A3 dwg no: 1210 102