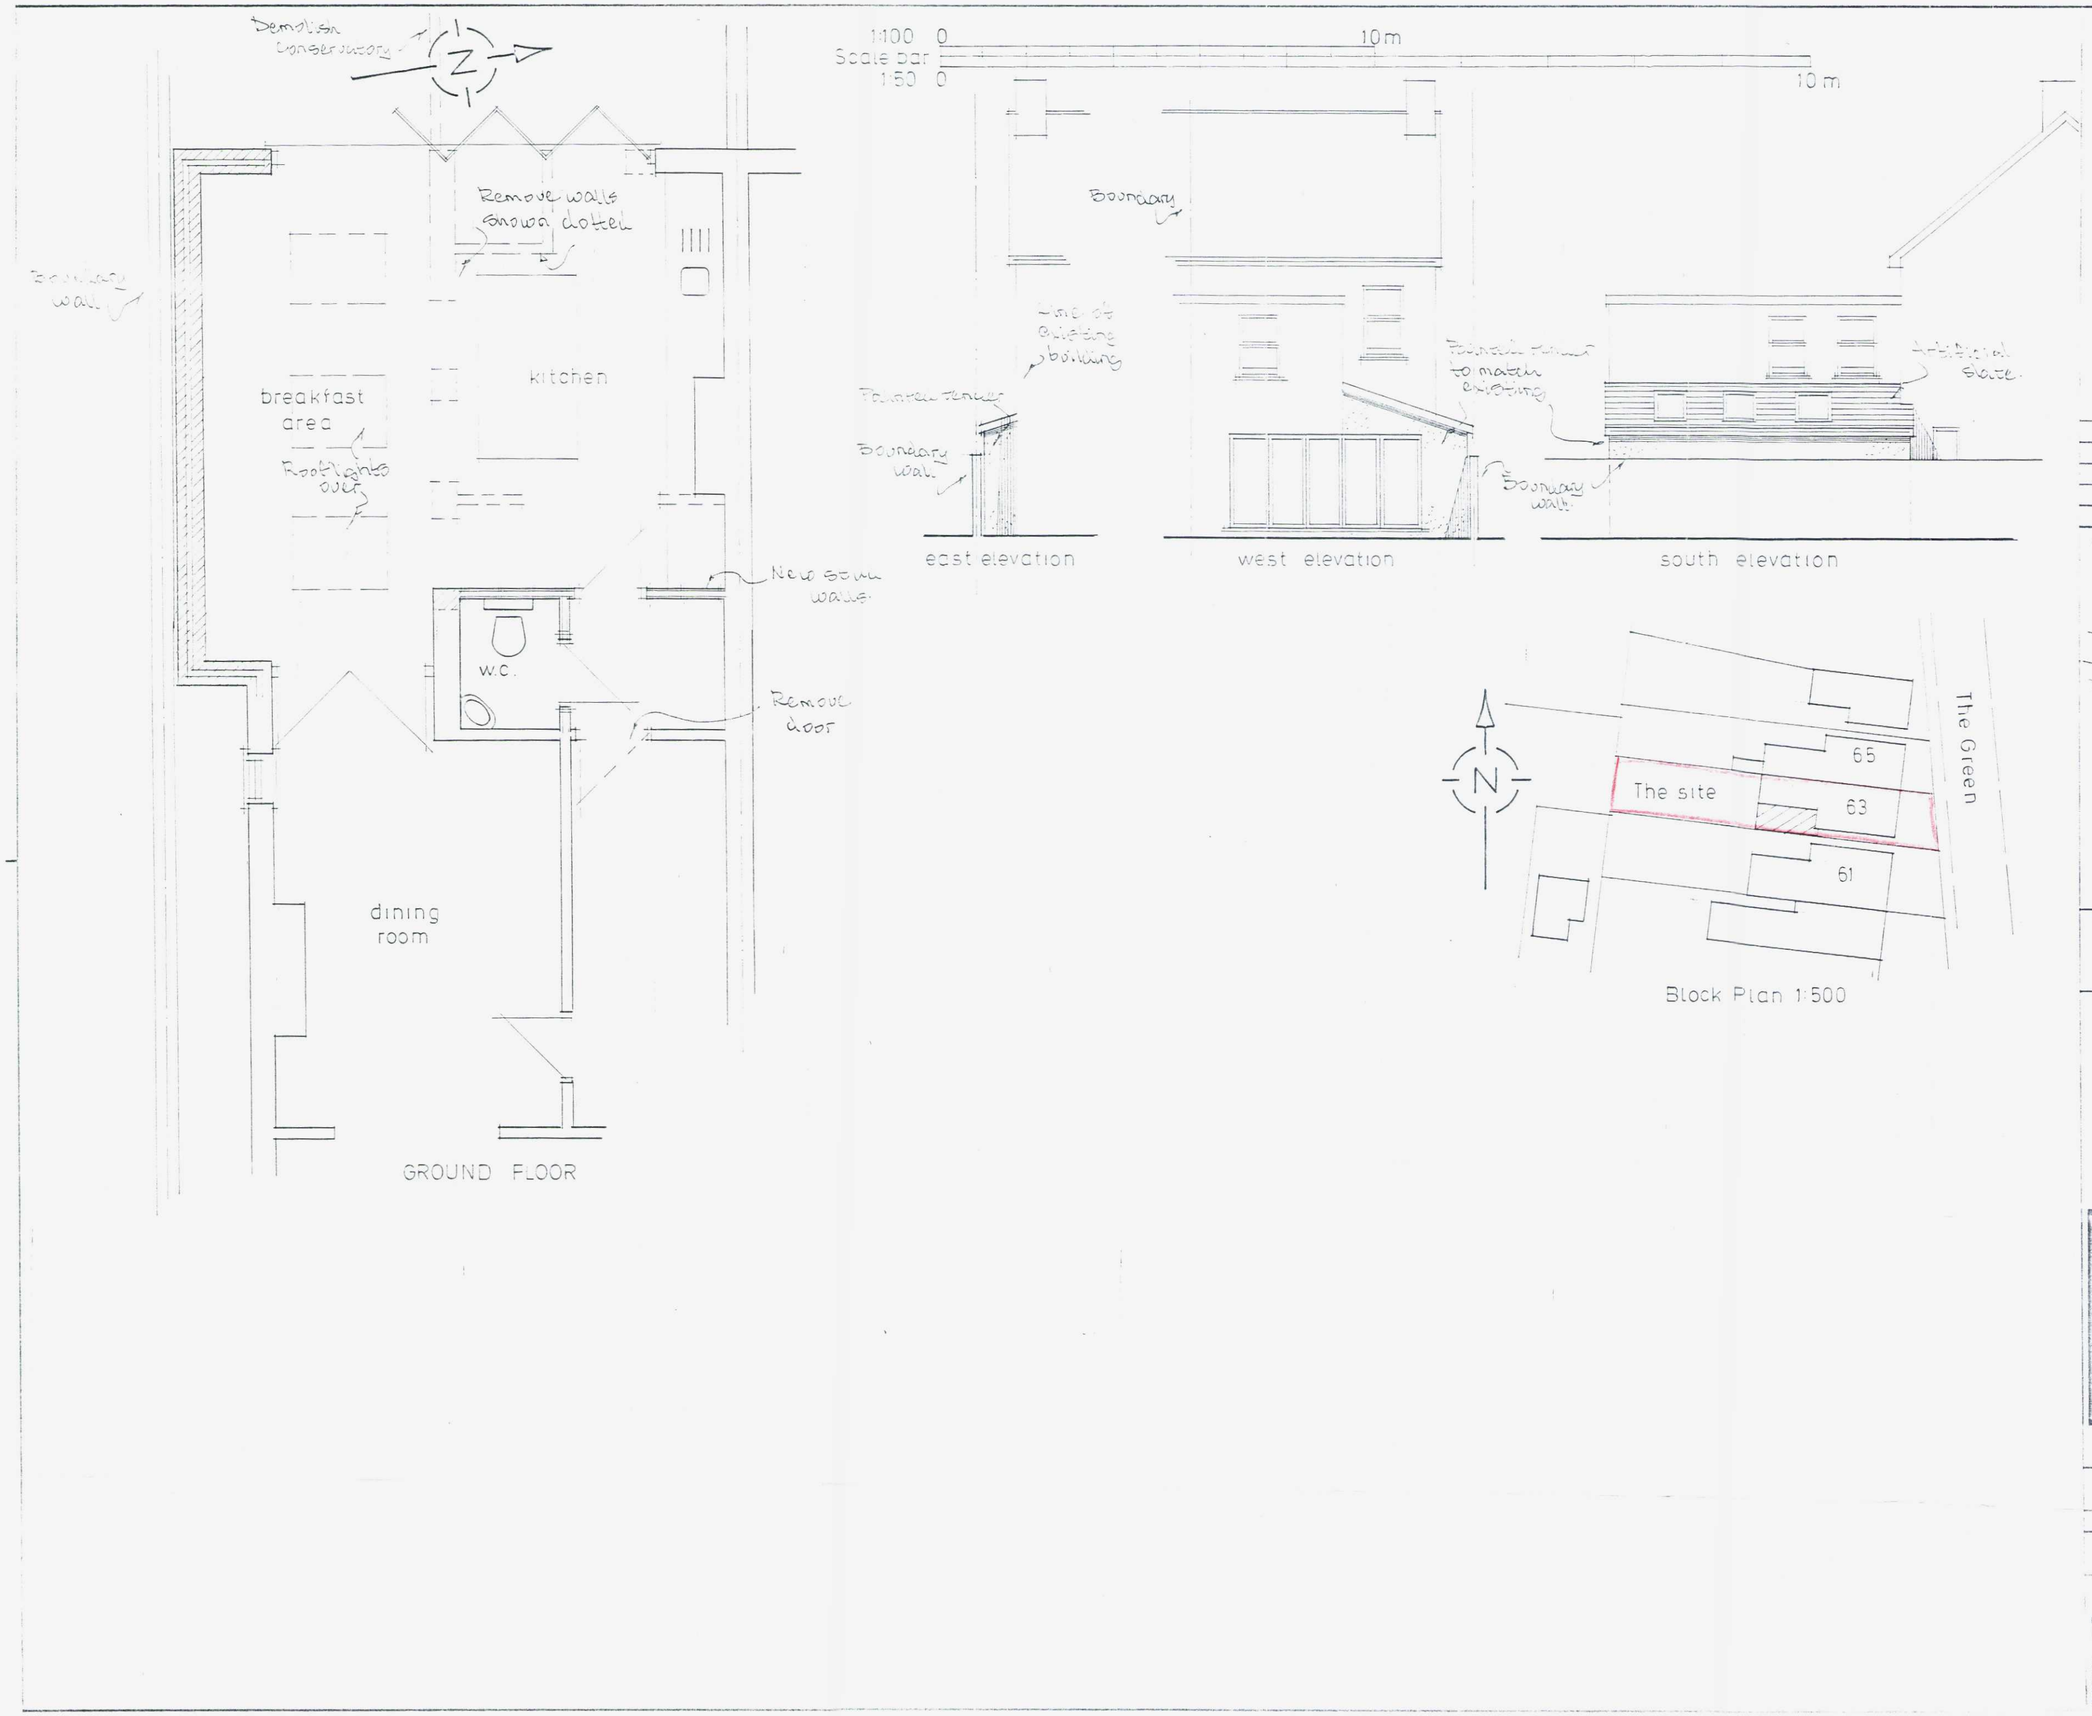

NOTES

ADUR & WORTHING
AWDM/0574/13
VALID 10 MAY 2013

Date Revision

© copyright

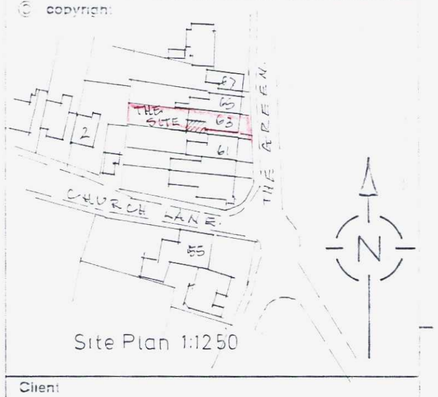

Site Plan 1:1250

Client
Mr & Mrs J.Tarrant.

Job Title
Proposed Extension

Drawing Title
63 The Green,
Southwick.

Scale 1:50 1:100

Date Drawn by

599/01

A2