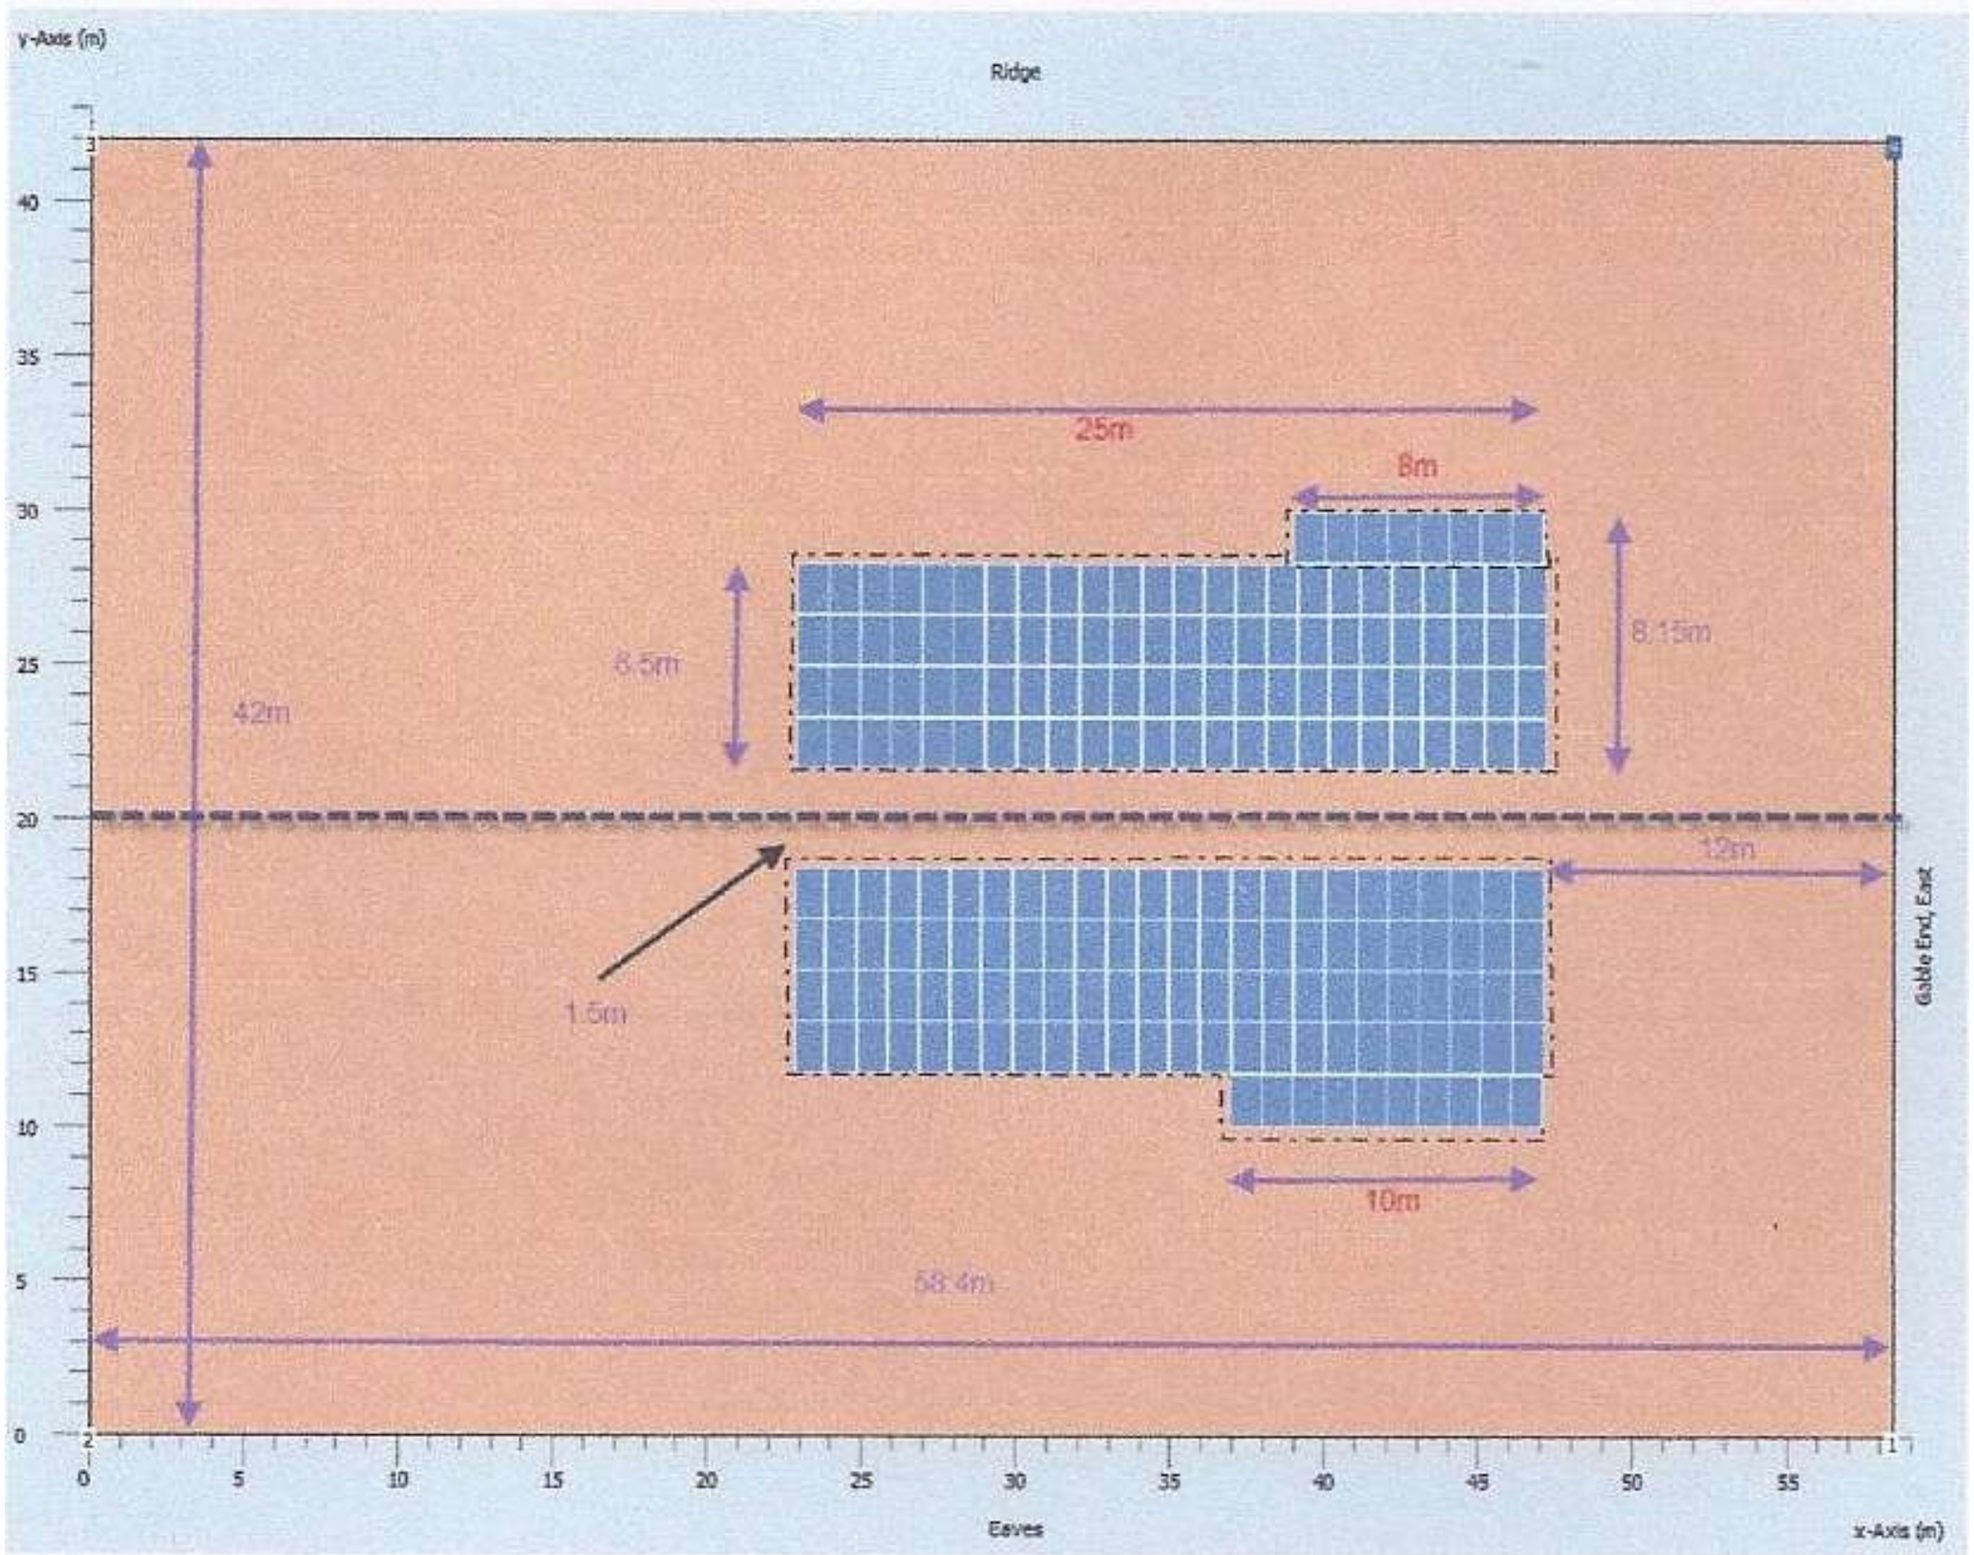


ADUR INDOOR BOWLING CLUB, SOUTHWICK RECREATION GROUND, OLD BARN WAY, SOUTHWICK, BN42 4NT – PROPOSED ROOF PLAN

INSTALLATION OF 212 PV PANELS TO ROOF – LAYOUT PLAN SCALE 1:200

N