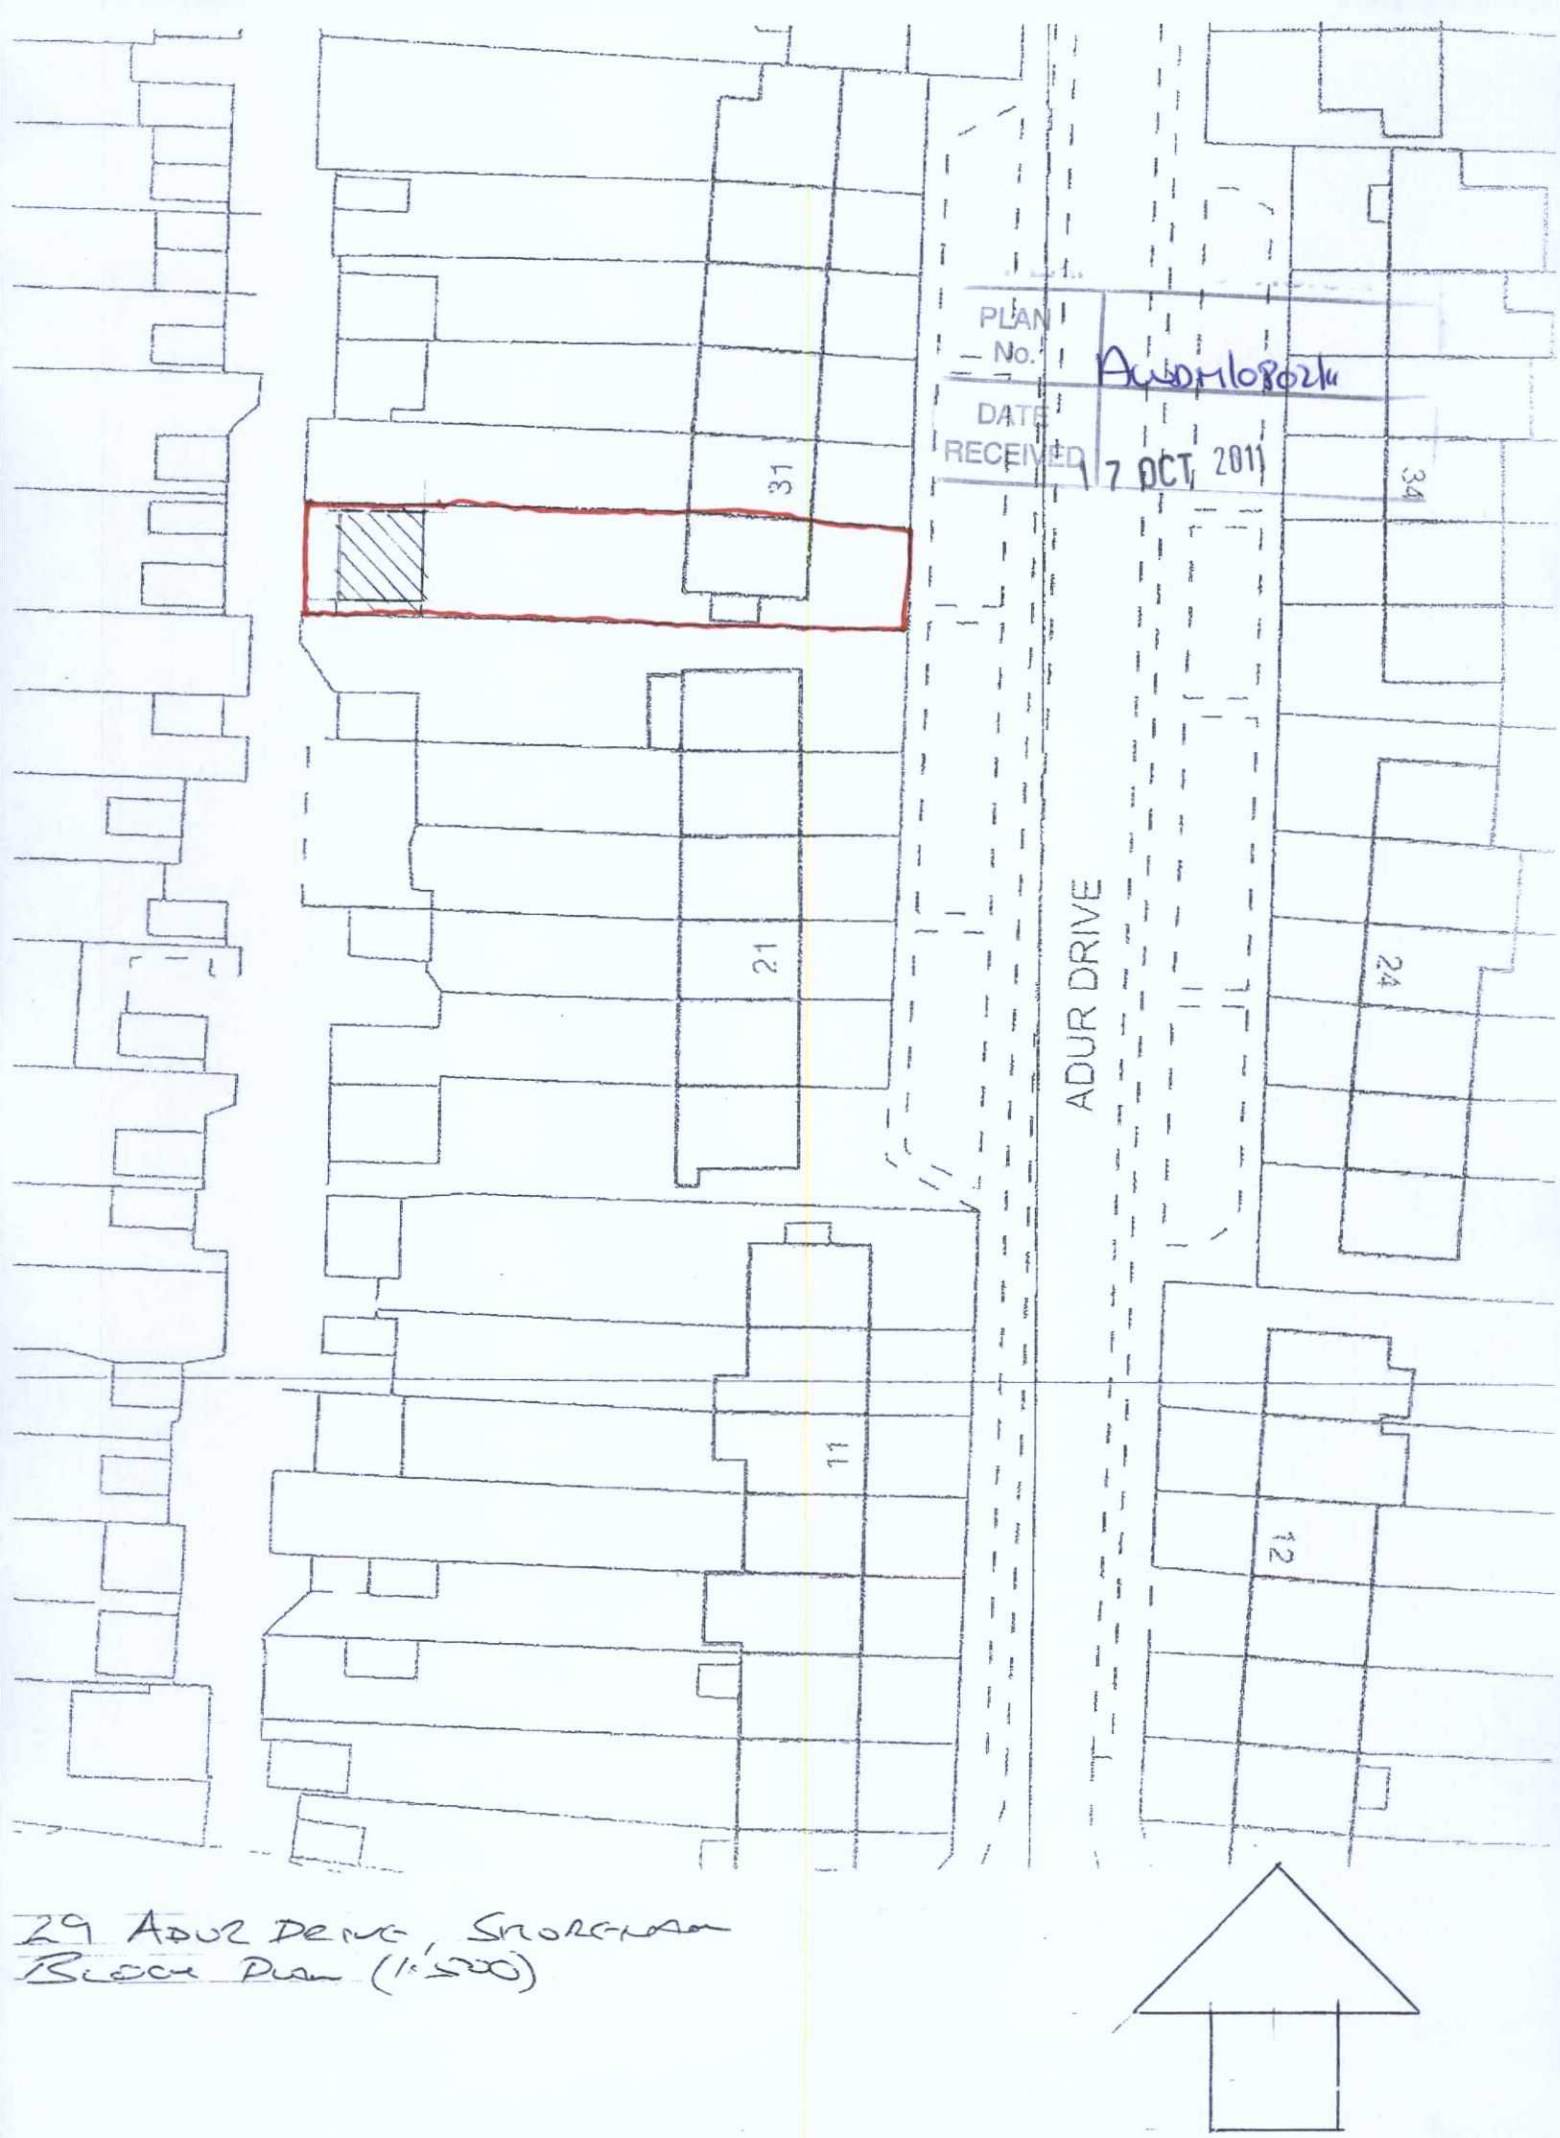

29 ADUR DRIVE, SHOREHAM
BLOCK PLAN (1:500)