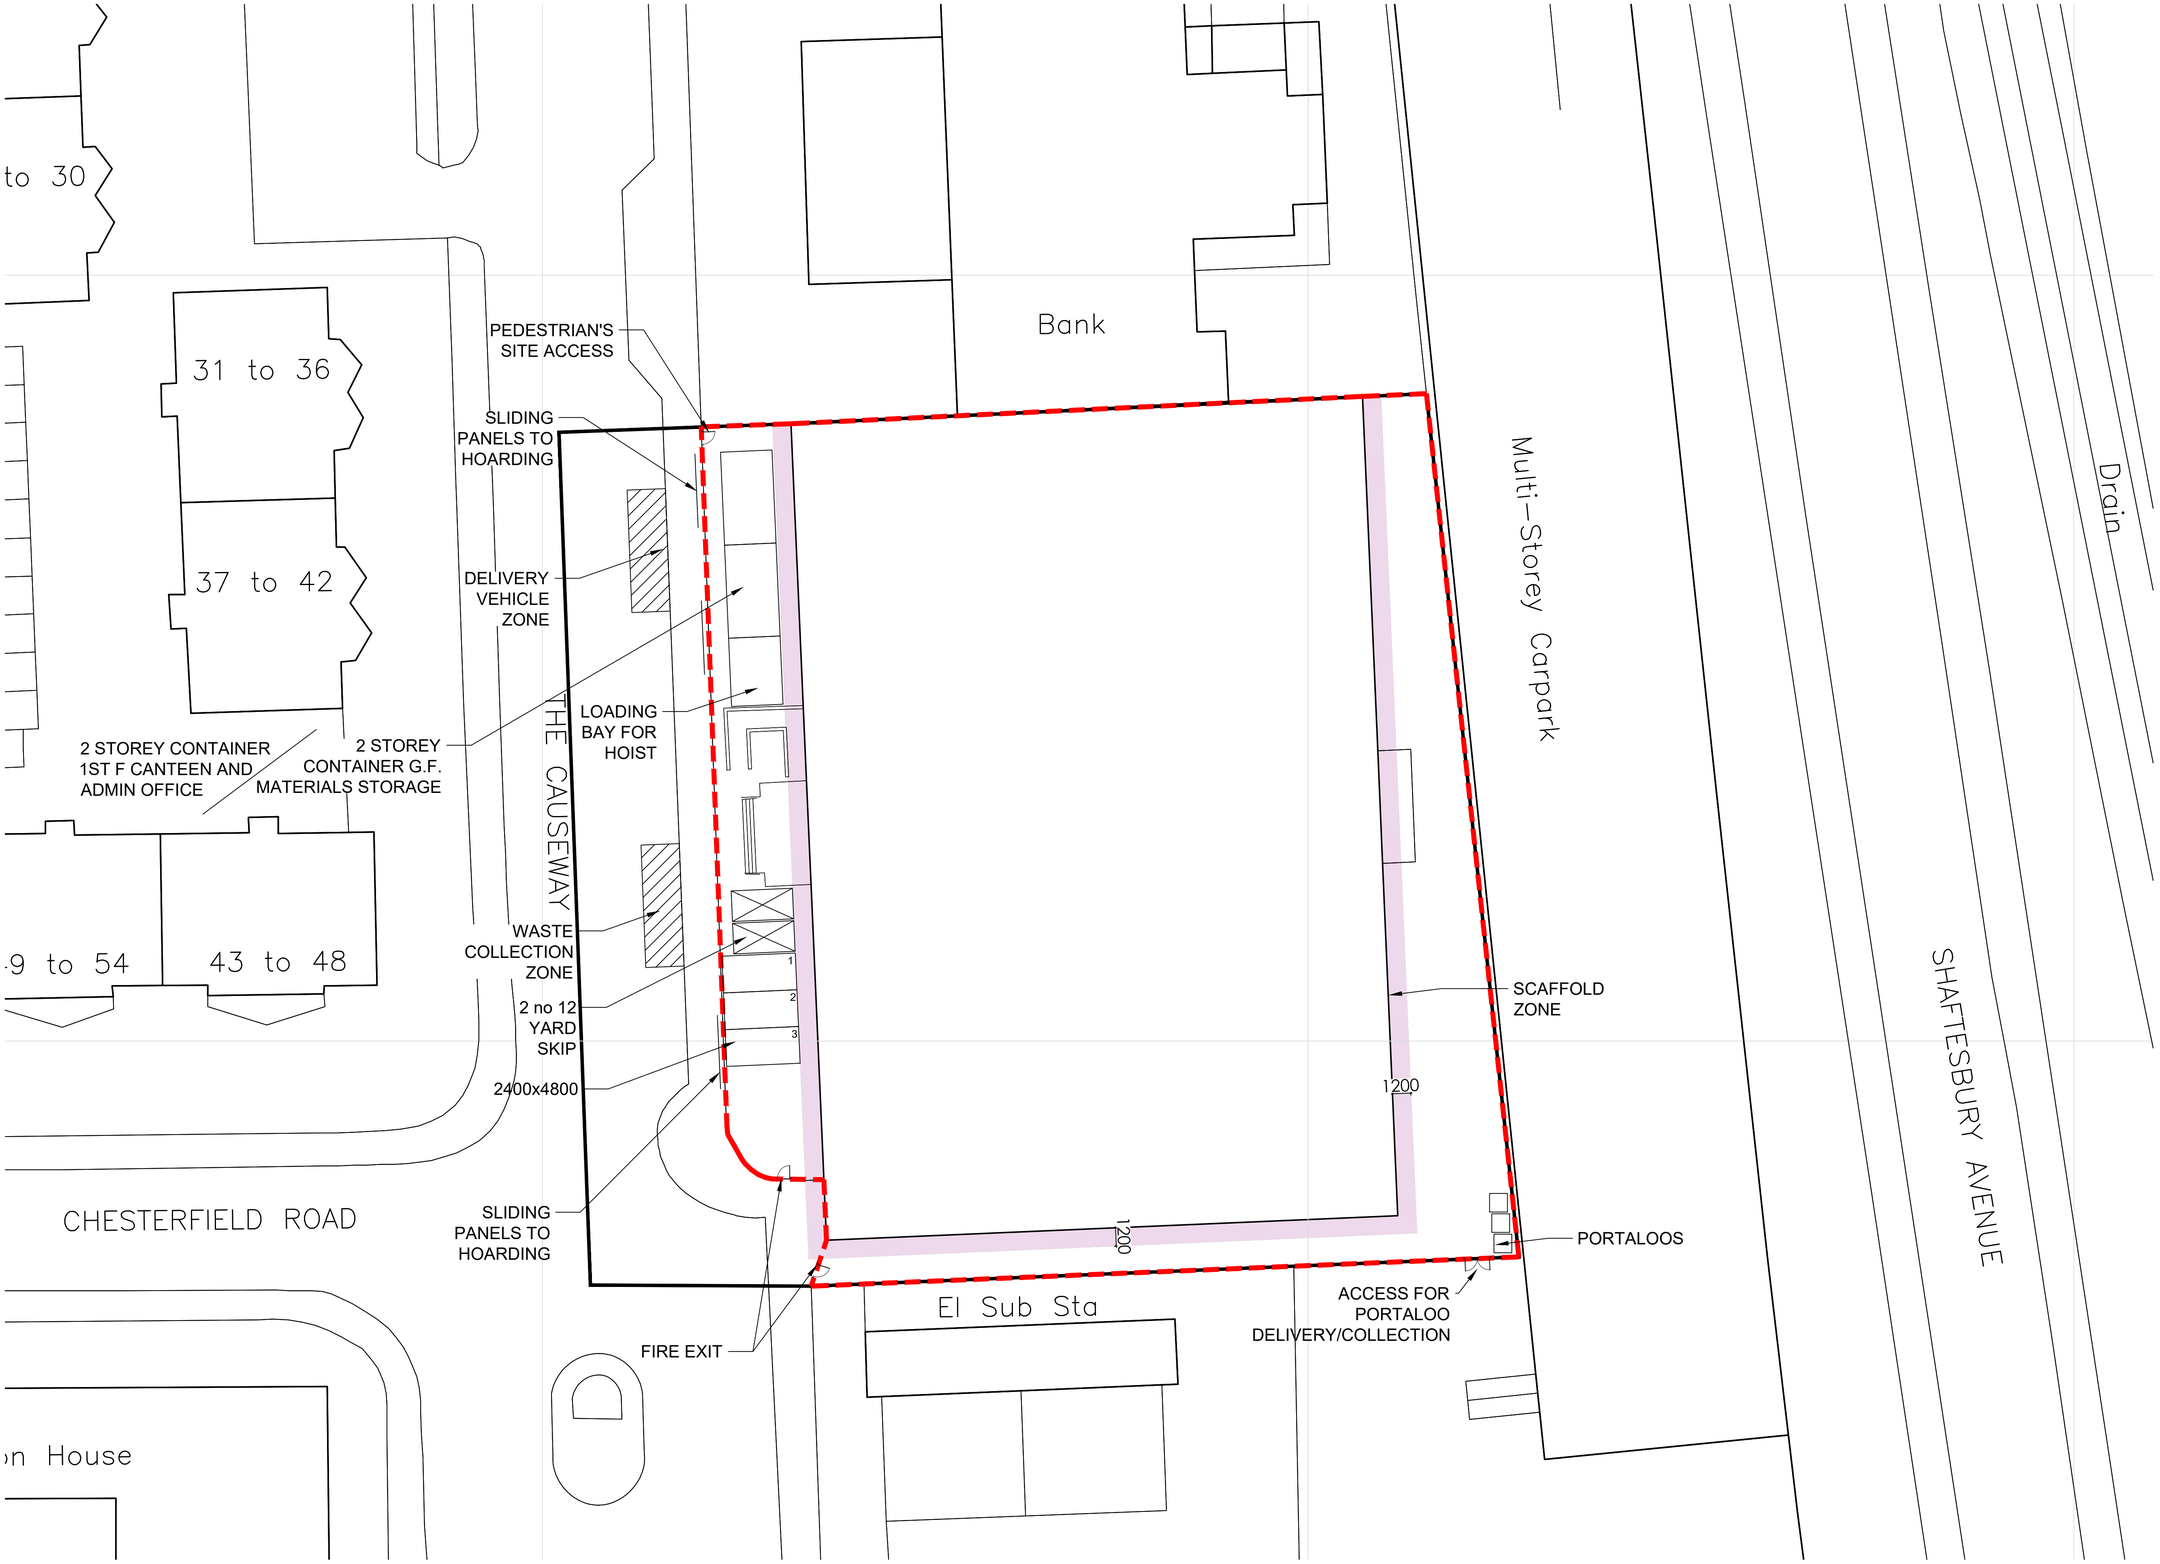


SITE PLAN

THIS DRAWING IS COPYRIGHT & MUST NOT BE REPRODUCED IN WHOLE OR IN PART WITHOUT PRIOR CONSENT FROM GEOFF BEARDSLEY & PARTNERS (UK) LLP

revisions

Rev-

NOTE: ALL FIGURED DIMENSIONS TO BE CHECKED ON SITE BY CONTRACTOR BEFORE COMMENCING WORK. NO DIMENSIONS TO BE SCALED FROM THIS DRAWING.

GBP ARCHITECTS
Chartered Architects
Building & Party Wall Surveyors
CDM H&S Services
Sustainability & PassivHaus Consultants

Geoff Beardsley & Partners (UK) LLP
Elfin House, 1A Elfin Grove, Teddington, Middlesex TW11 8RD
T: 020 86144374 W: gbparchitects.co.uk

client

TCW Development LTD

job

The Atrium, No.3 The Causeway, Worthing, BN12 6BT

title

PROPOSED SET UP DURING CONSTRUCTION LAYOUT

dwg no.

2131-213

scale 1:200 @ A1
1:400 @ A3

date JULY 2025