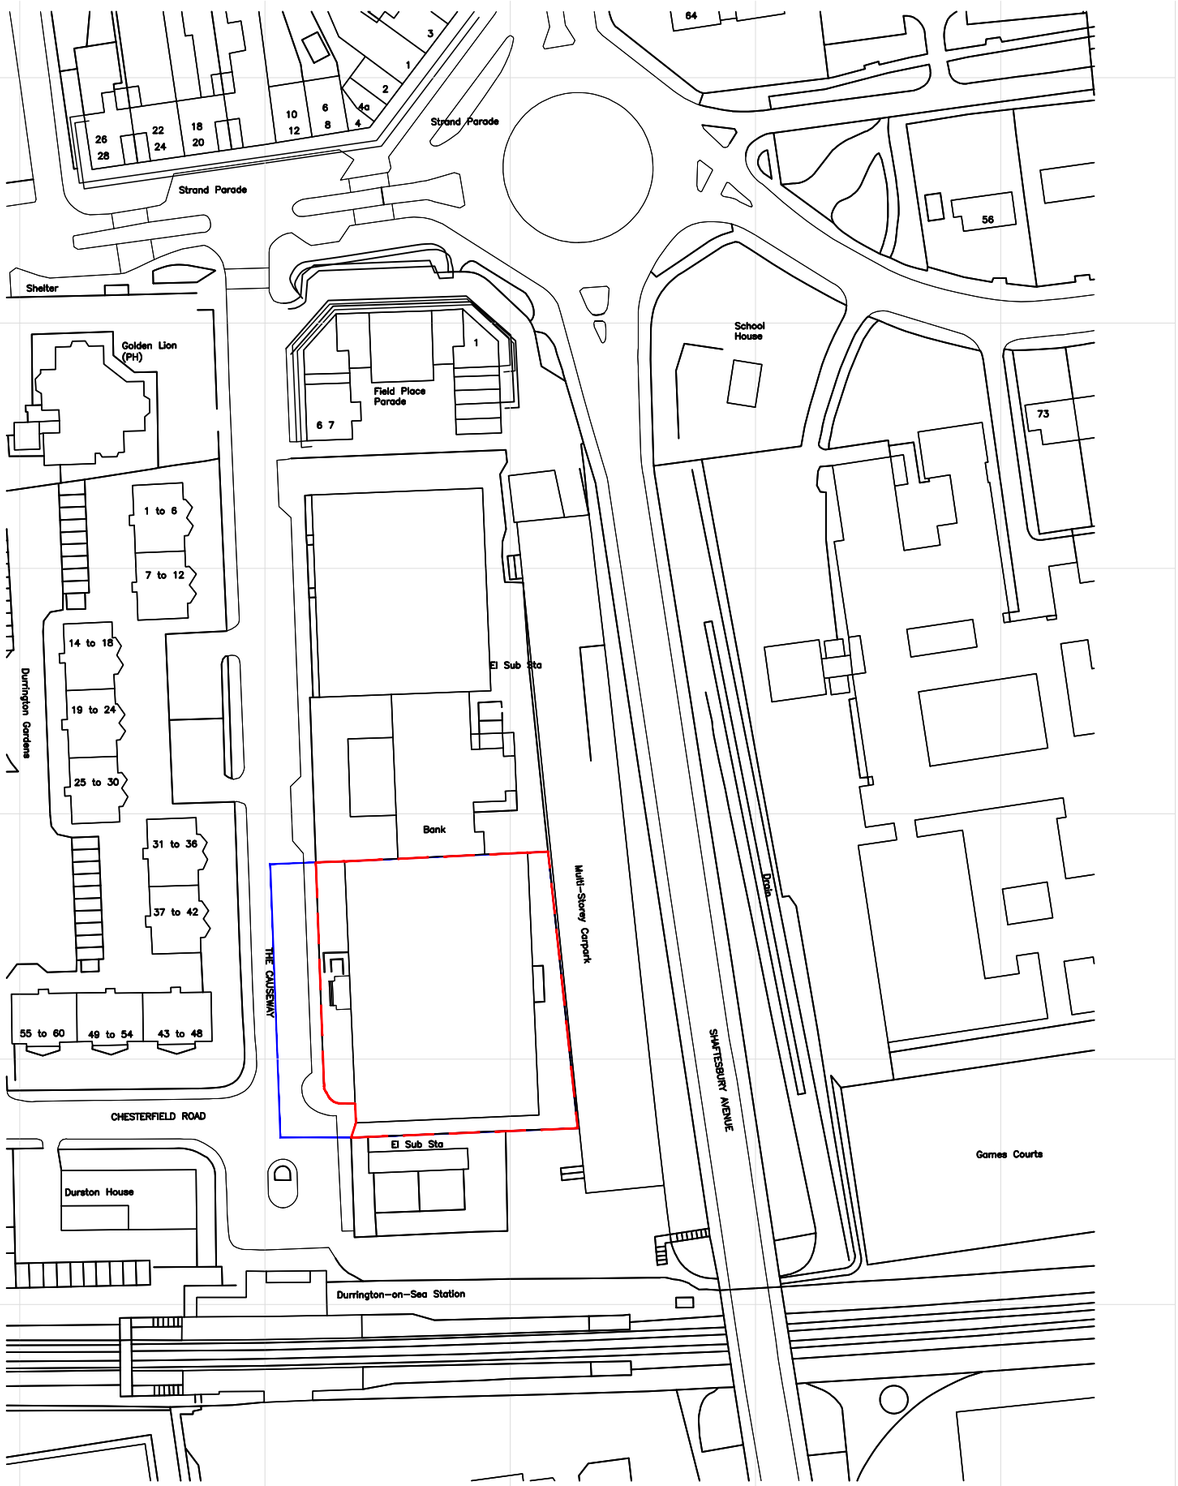


0 10 20 30 40 50 60 70 80 90 100 Metres

Key

Site Area: Approx. 3310 m²

Developable Area: Approx. 2740m²

THIS DRAWING IS COPYRIGHT & MUST NOT BE REPRODUCED IN WHOLE OR IN PART WITHOUT PRIOR CONSENT FROM GEOFF BEARDSLEY & PARTNERS (UK) LLP

revisions

Rev-

NOTE: ALL FIGURED DIMENSIONS TO BE CHECKED ON SITE BY CONTRACTOR BEFORE COMMENCING WORK. NO DIMENSIONS TO BE SCALED FROM THIS DRAWING.

GBP ARCHITECTS
Chartered Architects
Building & Party Wall Surveyors
CDM H&S Services
Sustainability & PassivHaus Consultants
Geoff Beardsley & Partners (UK) LLP
Elfin House, 1A Elfin Grove, Teddington, Middlesex TW11 8RD
T: 020 86144374 W: gbparchitects.co.uk

client

Pullman Construction

job

The Atrium, No.3 TheCauseway, Worthing, BN12 6BT

title

LOCATION PLAN

dwg no.

2131/000

scale 1:1250 @ A3 date MAR 2022