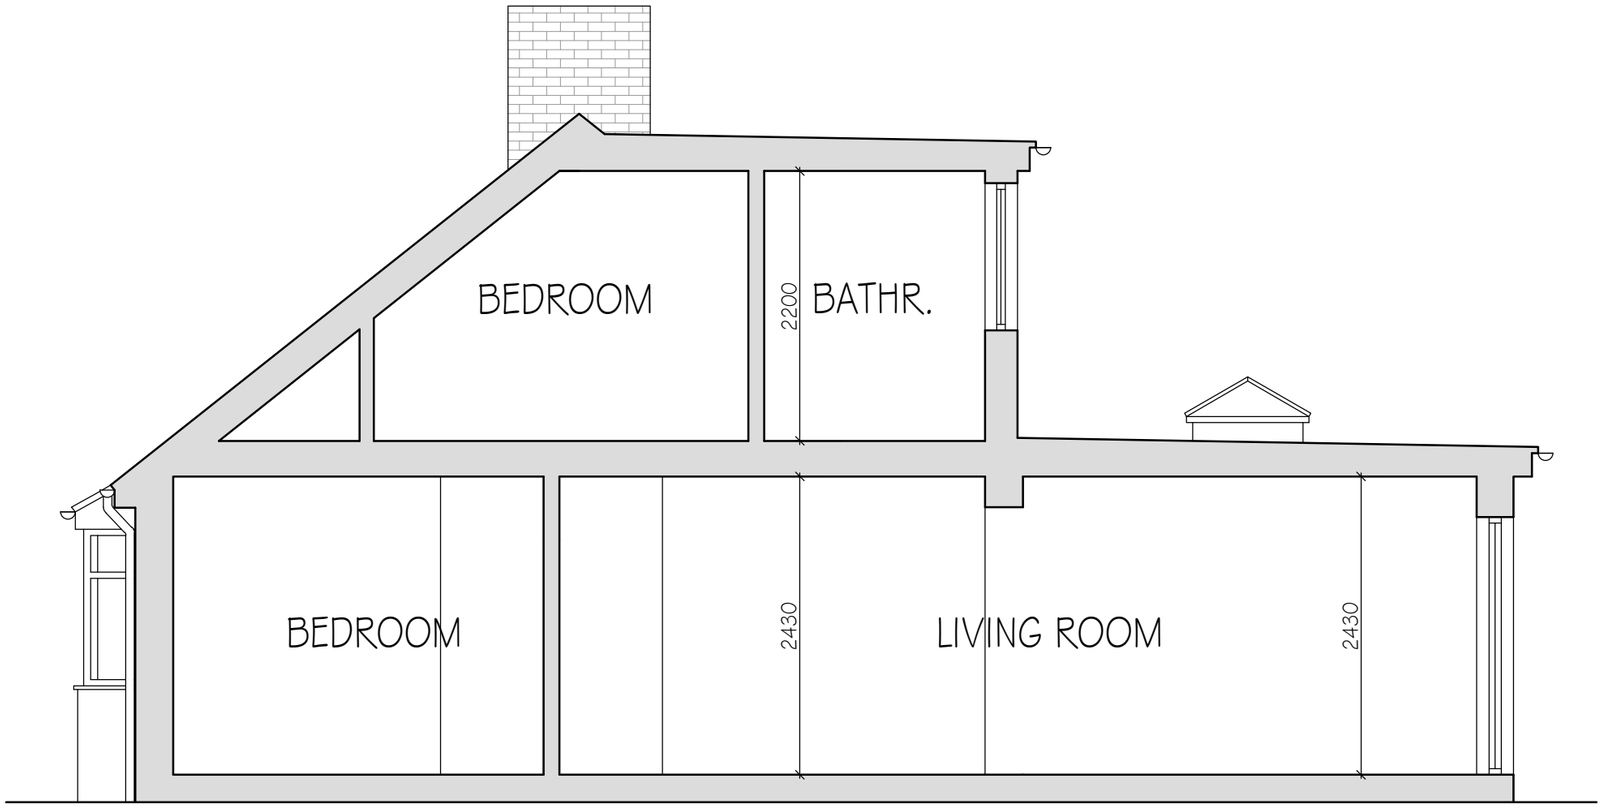


Scale 1:50

0 1 2 3 4 5

All dimensions must be checked on site and not scaled from this drawing, apart from by Local Authority.

No work is to be commenced until full Planning Permission/ Building Regulations have been approved and any conditions discharged. Any work started prior to approval is entirely at clients/ contractors risk.

The contractor is responsible for taking and checking all levels, dimensions etc, prior to ordering materials and starting work. Any discrepancies are to be reported back to Coastline Architects prior of commencement of works.

Drawings have been produced for Planning Permission/ Building Regulations submissions only and do not constitute full working drawings.

Rev.	Date	Description
A	01/10/25	Front dormer removed.

Coastline ARCHITECTS

Contact
01903 357 047
info@coastlinearchitects.com
www.coastlinearchitects.com

client: Mr & Mrs Gray

site address: 6 SUNNINGDALE ROAD
WORTHING, BN13 2NF

project title: Proposed loft conversion and single storey rear extension.

drawing title: PROPOSED SECTION

status: PLANNING

date: 3rd Jul 2025

drawn by: EL

scale: 1:50 @ A3

drawing no.: A-P-202