
10m 0 10 20 30
1:500

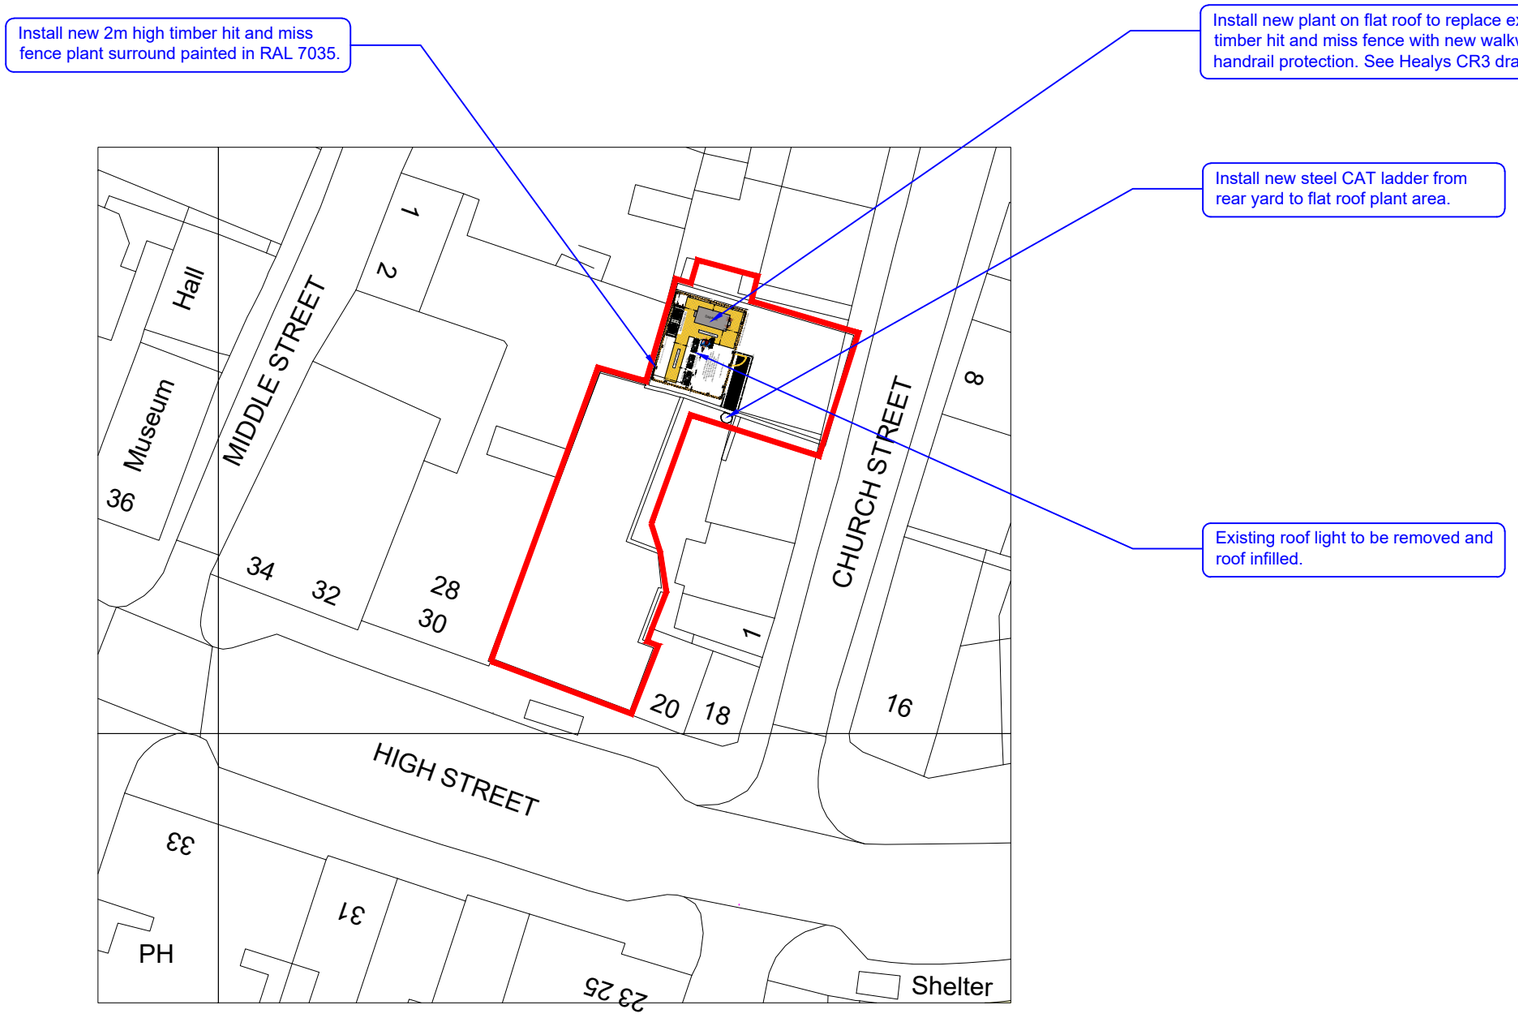

1 PROPOSED SITE PLAN
1:500

REV	DATE	DESCRIPTION	DR	CH
A	03.10.25	Fence height reduced	sn	-

PLANNING ISSUE

DB3
LEEDS
4th Floor, 10 South Parade, Leeds LS1 5QS.
T: 0113 244 6931 www.darntonb3.com

CLIENT
The Co-operative Group

PROJECT
Shoreham High Street

TITLE
Site Block Plan

CREATION DATE	SCALE @ A3	DRN	CHK	STATUS
16.07.25	1:500	SN	-	P

SHEET NO.
18338 - DB3 - B01 - 00 - DR - A - 90003
PROJECT No | ORIGINATOR | ZONE | LEVEL | TYPE | ROLE | NUMBER

REVISION
A

© COPYRIGHT: ALL RIGHTS RESERVED.
THIS DRAWING MUST BE READ IN CONJUNCTION WITH ALL OTHER RELEVANT DRAWINGS AND INFORMATION.
ANY DISCREPANCIES MUST BE REPORTED TO DARNTONB3 IMMEDIATELY.
THE DRAWING OR INFORMATION MUST NOT BE USED FOR CONSTRUCTION UNLESS EXPRESSLY ISSUED FOR CONSTRUCTION.
DO NOT SCALE FROM THIS DRAWING. USE DISPLAYED DIMENSIONS.