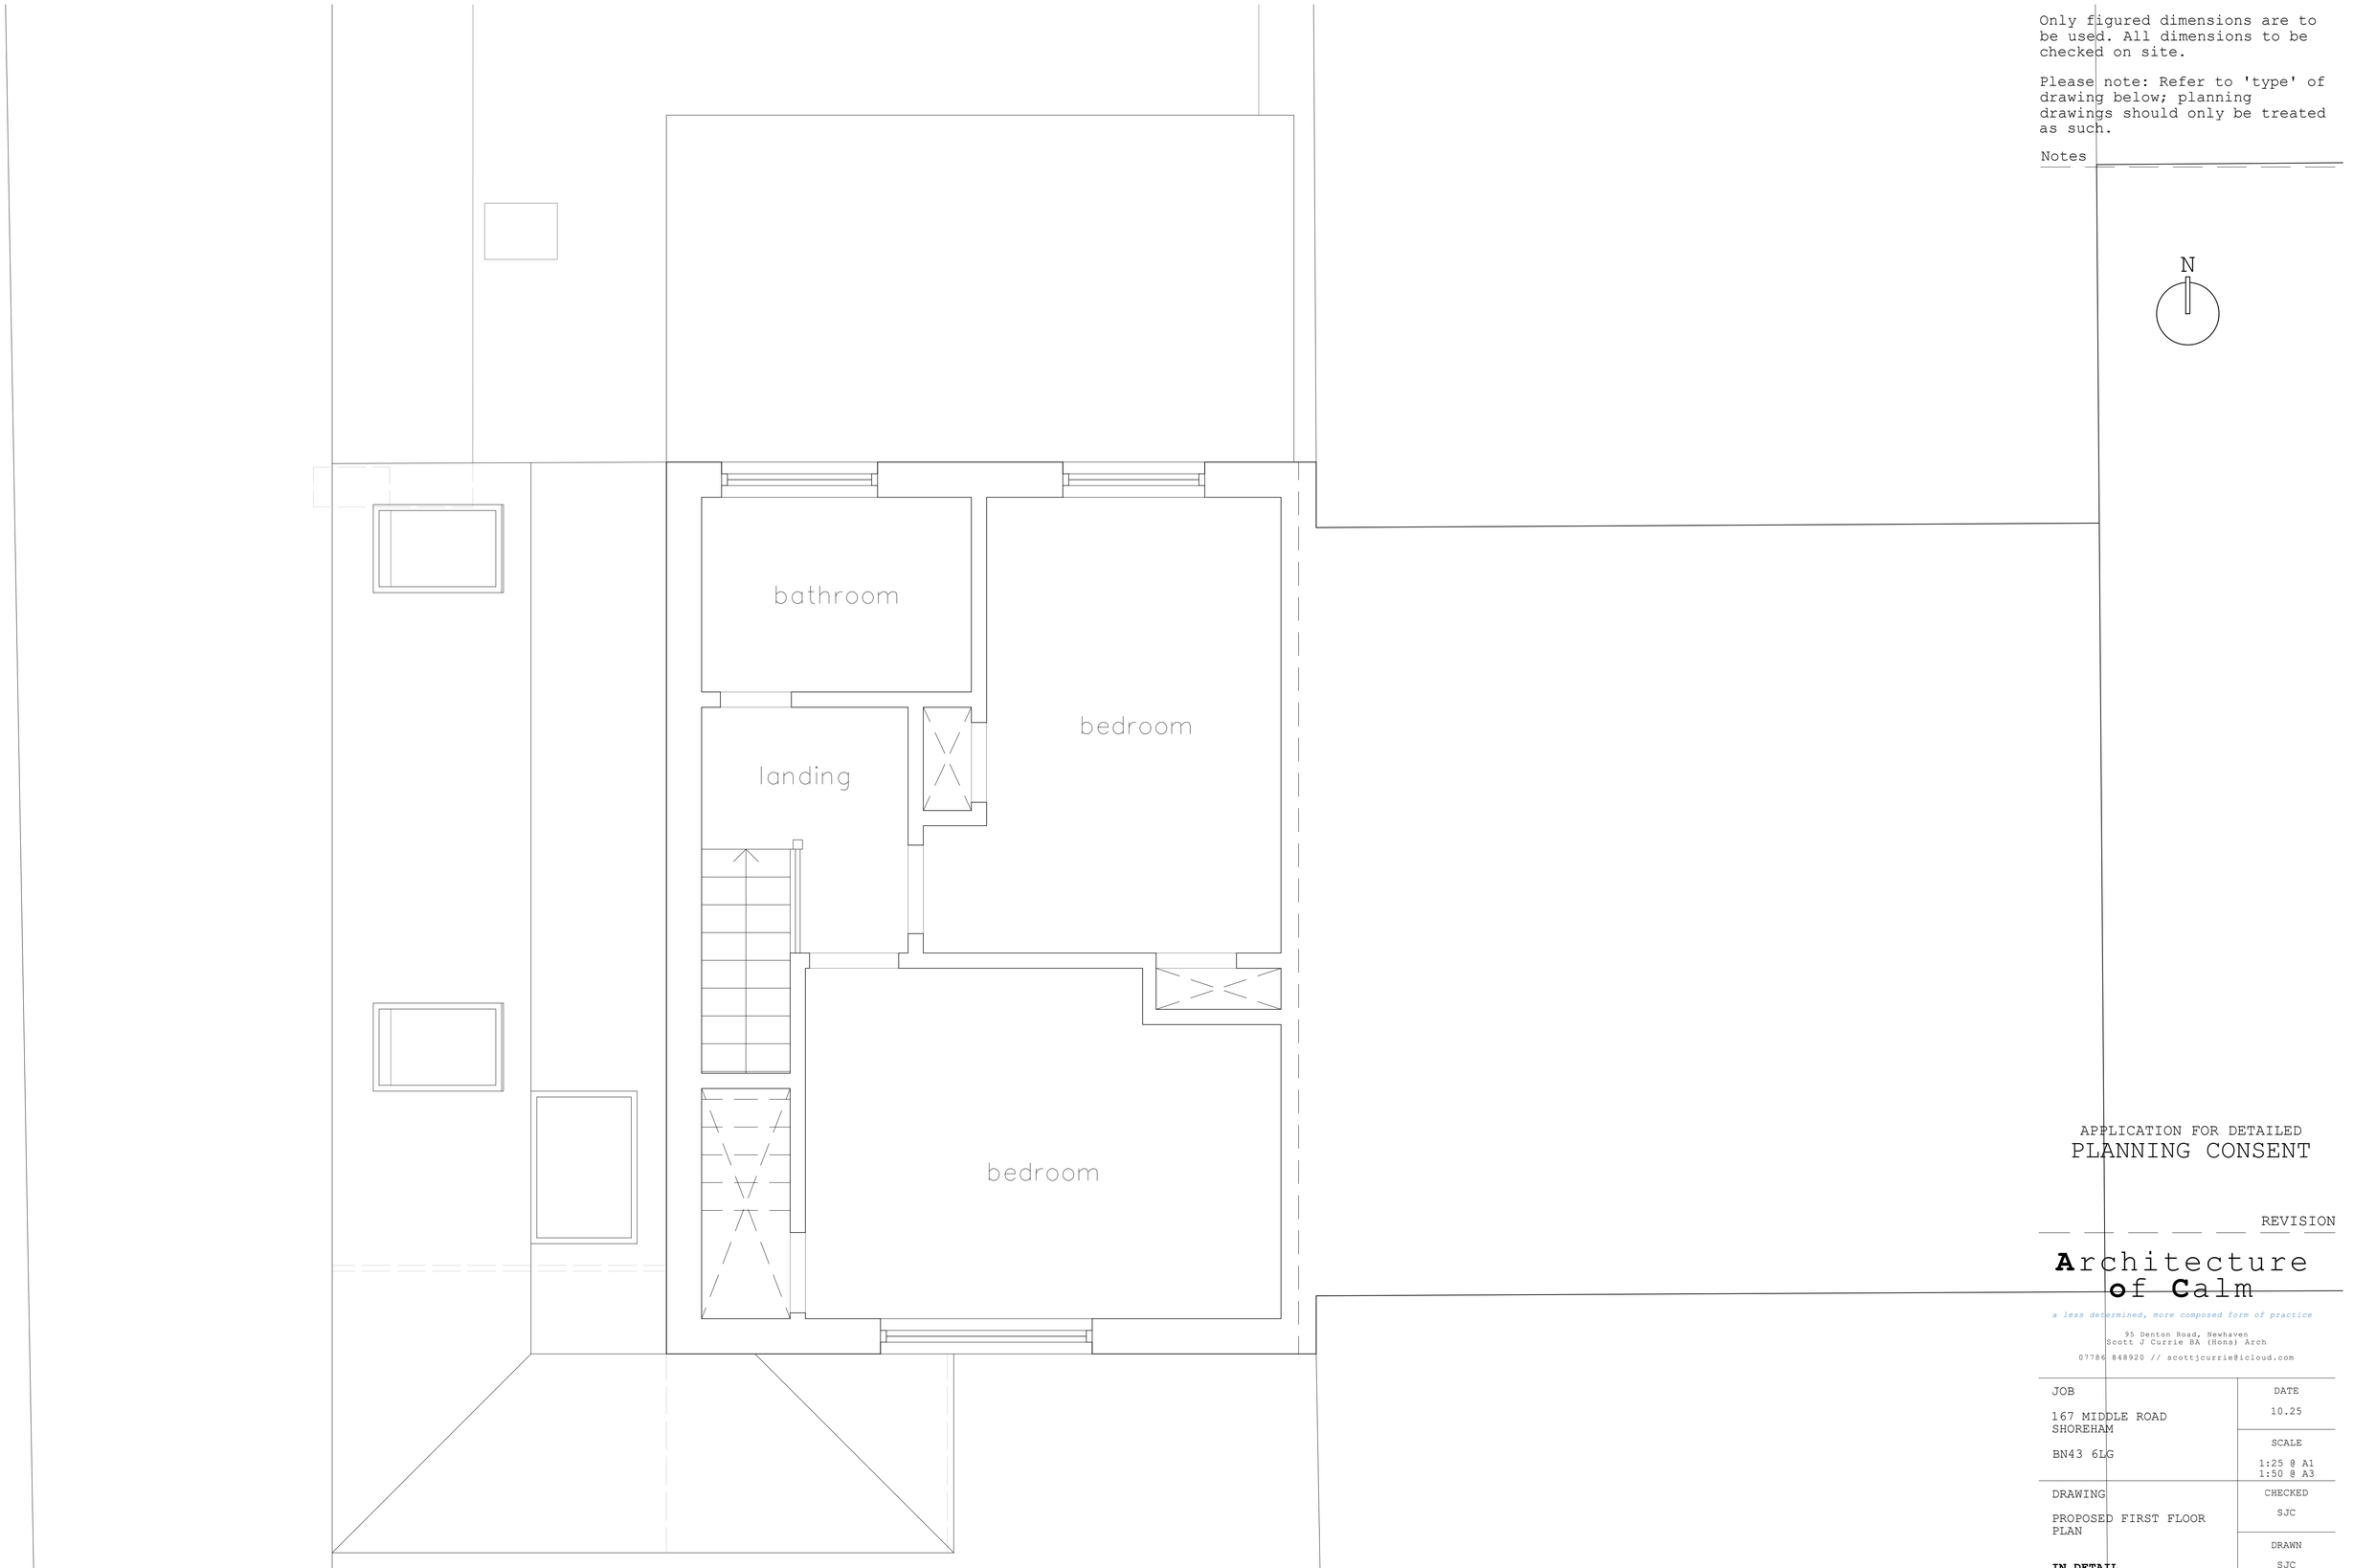


+FF proposed first floor plan - scale 1:25

Scale in Metres
0 0.5 1 2

Only figured dimensions are to be used. All dimensions to be checked on site.

Please note: Refer to 'type' of drawing below; planning drawings should only be treated as such.

Notes

N

APPLICATION FOR DETAILED
PLANNING CONSENT

REVISION

Architecture
of **C**alm

a less determined, more composed form of practice

95 Denton Road, Newhaven
Scott J Currie BA (Hons) Arch
07786 848920 // scottjcurrie@icloud.com

JOB 167 MIDDLE ROAD SHOREHAM BN43 6LG	DATE 10.25
	SCALE 1:25 @ A1 1:50 @ A3
DRAWING PROPOSED FIRST FLOOR PLAN **IN DETAIL**	CHECKED SJC
	DRAWN SJC
CLIENT LEANNE BUXTON	REVISION
	NUMBER 0158-FE-041

DO NOT SCALE FROM THIS DRAWING.
THIS DRAWING IS COPYRIGHT ©