
Only figured dimensions are to be used. All dimensions to be checked on site.

Please note: Refer to 'type' of drawing below; planning drawings should only be treated as such.

Notes

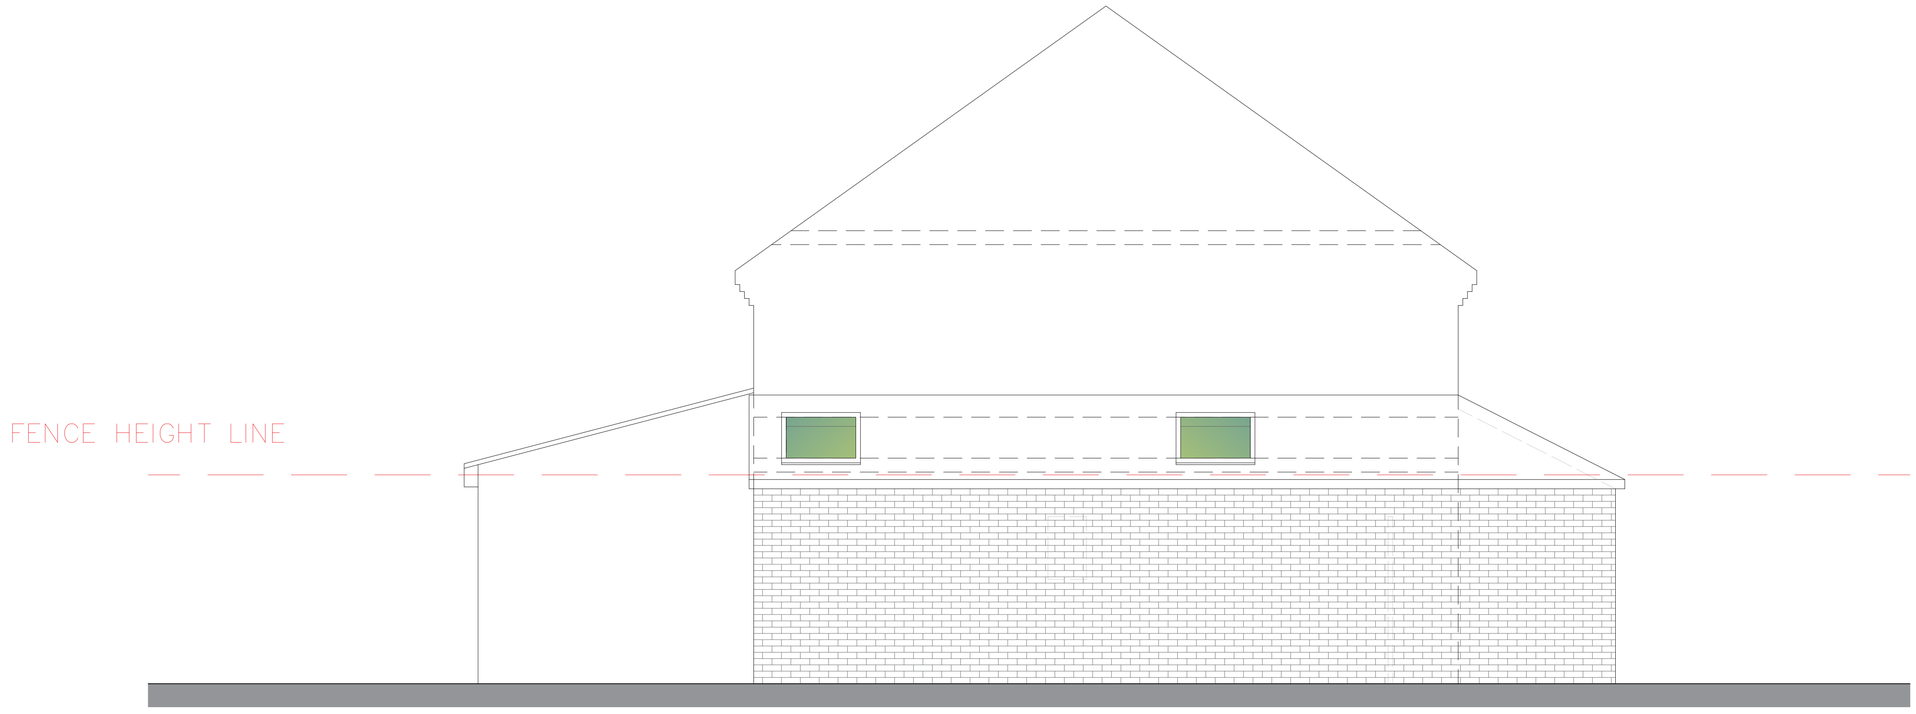

+EL proposed west facing side elevation - scale 1:50

Scale in Metres
0 1 5

APPLICATION FOR DETAILED
PLANNING CONSENT

REVISION

Architecture
of **C**alm

a less determined, more composed form of practice

95 Denton Road, Newhaven
Scott J Currie BA (Hons) Arch

07786 848920 // scottjcurrie@icloud.com

JOB 167 MIDDLE ROAD SHOREHAM BN43 6LG	DATE 10.25 SCALE 1:50 @ A1 1:100 @ A3
DRAWING PROPOSED WEST FACING SIDE ELEVATION	CHECKED SJC DRAWN SJC
CLIENT LEANNE BUXTON	REVISION NUMBER 0158-FE-052

DO NOT SCALE FROM THIS DRAWING.
THIS DRAWING IS COPYRIGHT ©