

DATUM LINE
VALUE 3.00m

Elevation 4

FRONT ELEVATION (4) – NORTH FACING

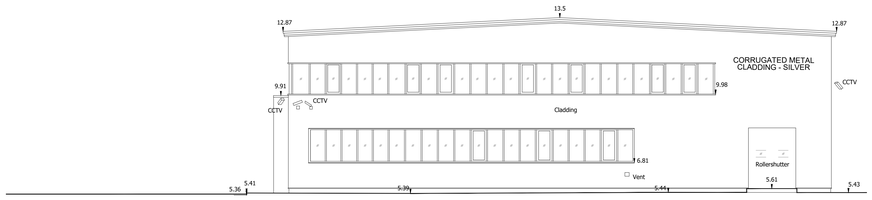

DATUM LINE
VALUE 3.00m

Elevation 1

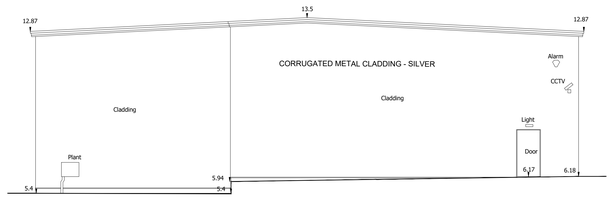

DATUM LINE
VALUE 3.00m

Elevation 3

SIDE ELEVATION (1) – WEST FACING

SIDE ELEVATION (3) – EAST FACING

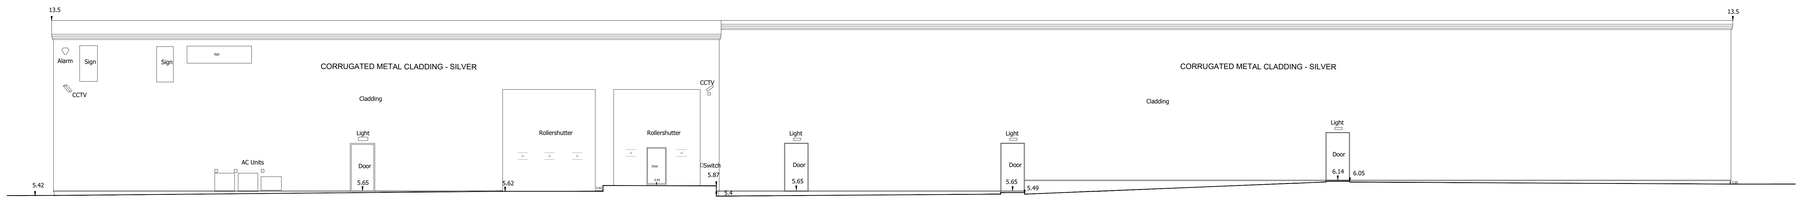

DATUM LINE
VALUE 3.00m

Elevation 2

REAR ELEVATION (2) – SOUTH ELEVATION

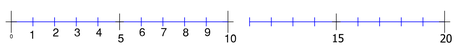

Scale Bar 1:100

Do not scale from this drawing. All dimensions are to be checked on site. All dimensions are in millimetres.

This drawing remains the Copyright ©of WAS Architects & Sovereign Commercial Installations Ltd
It may not be reproduced without written consent or licence.

Rev	Date	Description
A	02.01.2024	Site Address Amended

© Copyright

Sovereign Commercial
Installations Ltd
Commercial House
13 Westham Business Park
Pevensey BN24 5NP
Tel 01323 763179 Fax 01323 763081
Email stuart@sovcomm.co.uk

Client
Rossetts Commercial

Project
Rossetts Commercial
125 Meadow Road
Worthing,West Sussex
BN11 2SA

Drawing
EXISTING
ELEVATIONS

Scale	Date
1:100 @ A0	20.09.23
Drawn by	Checked by
DD	TDD

Drawing No	Rev
WO/23/141/030	A