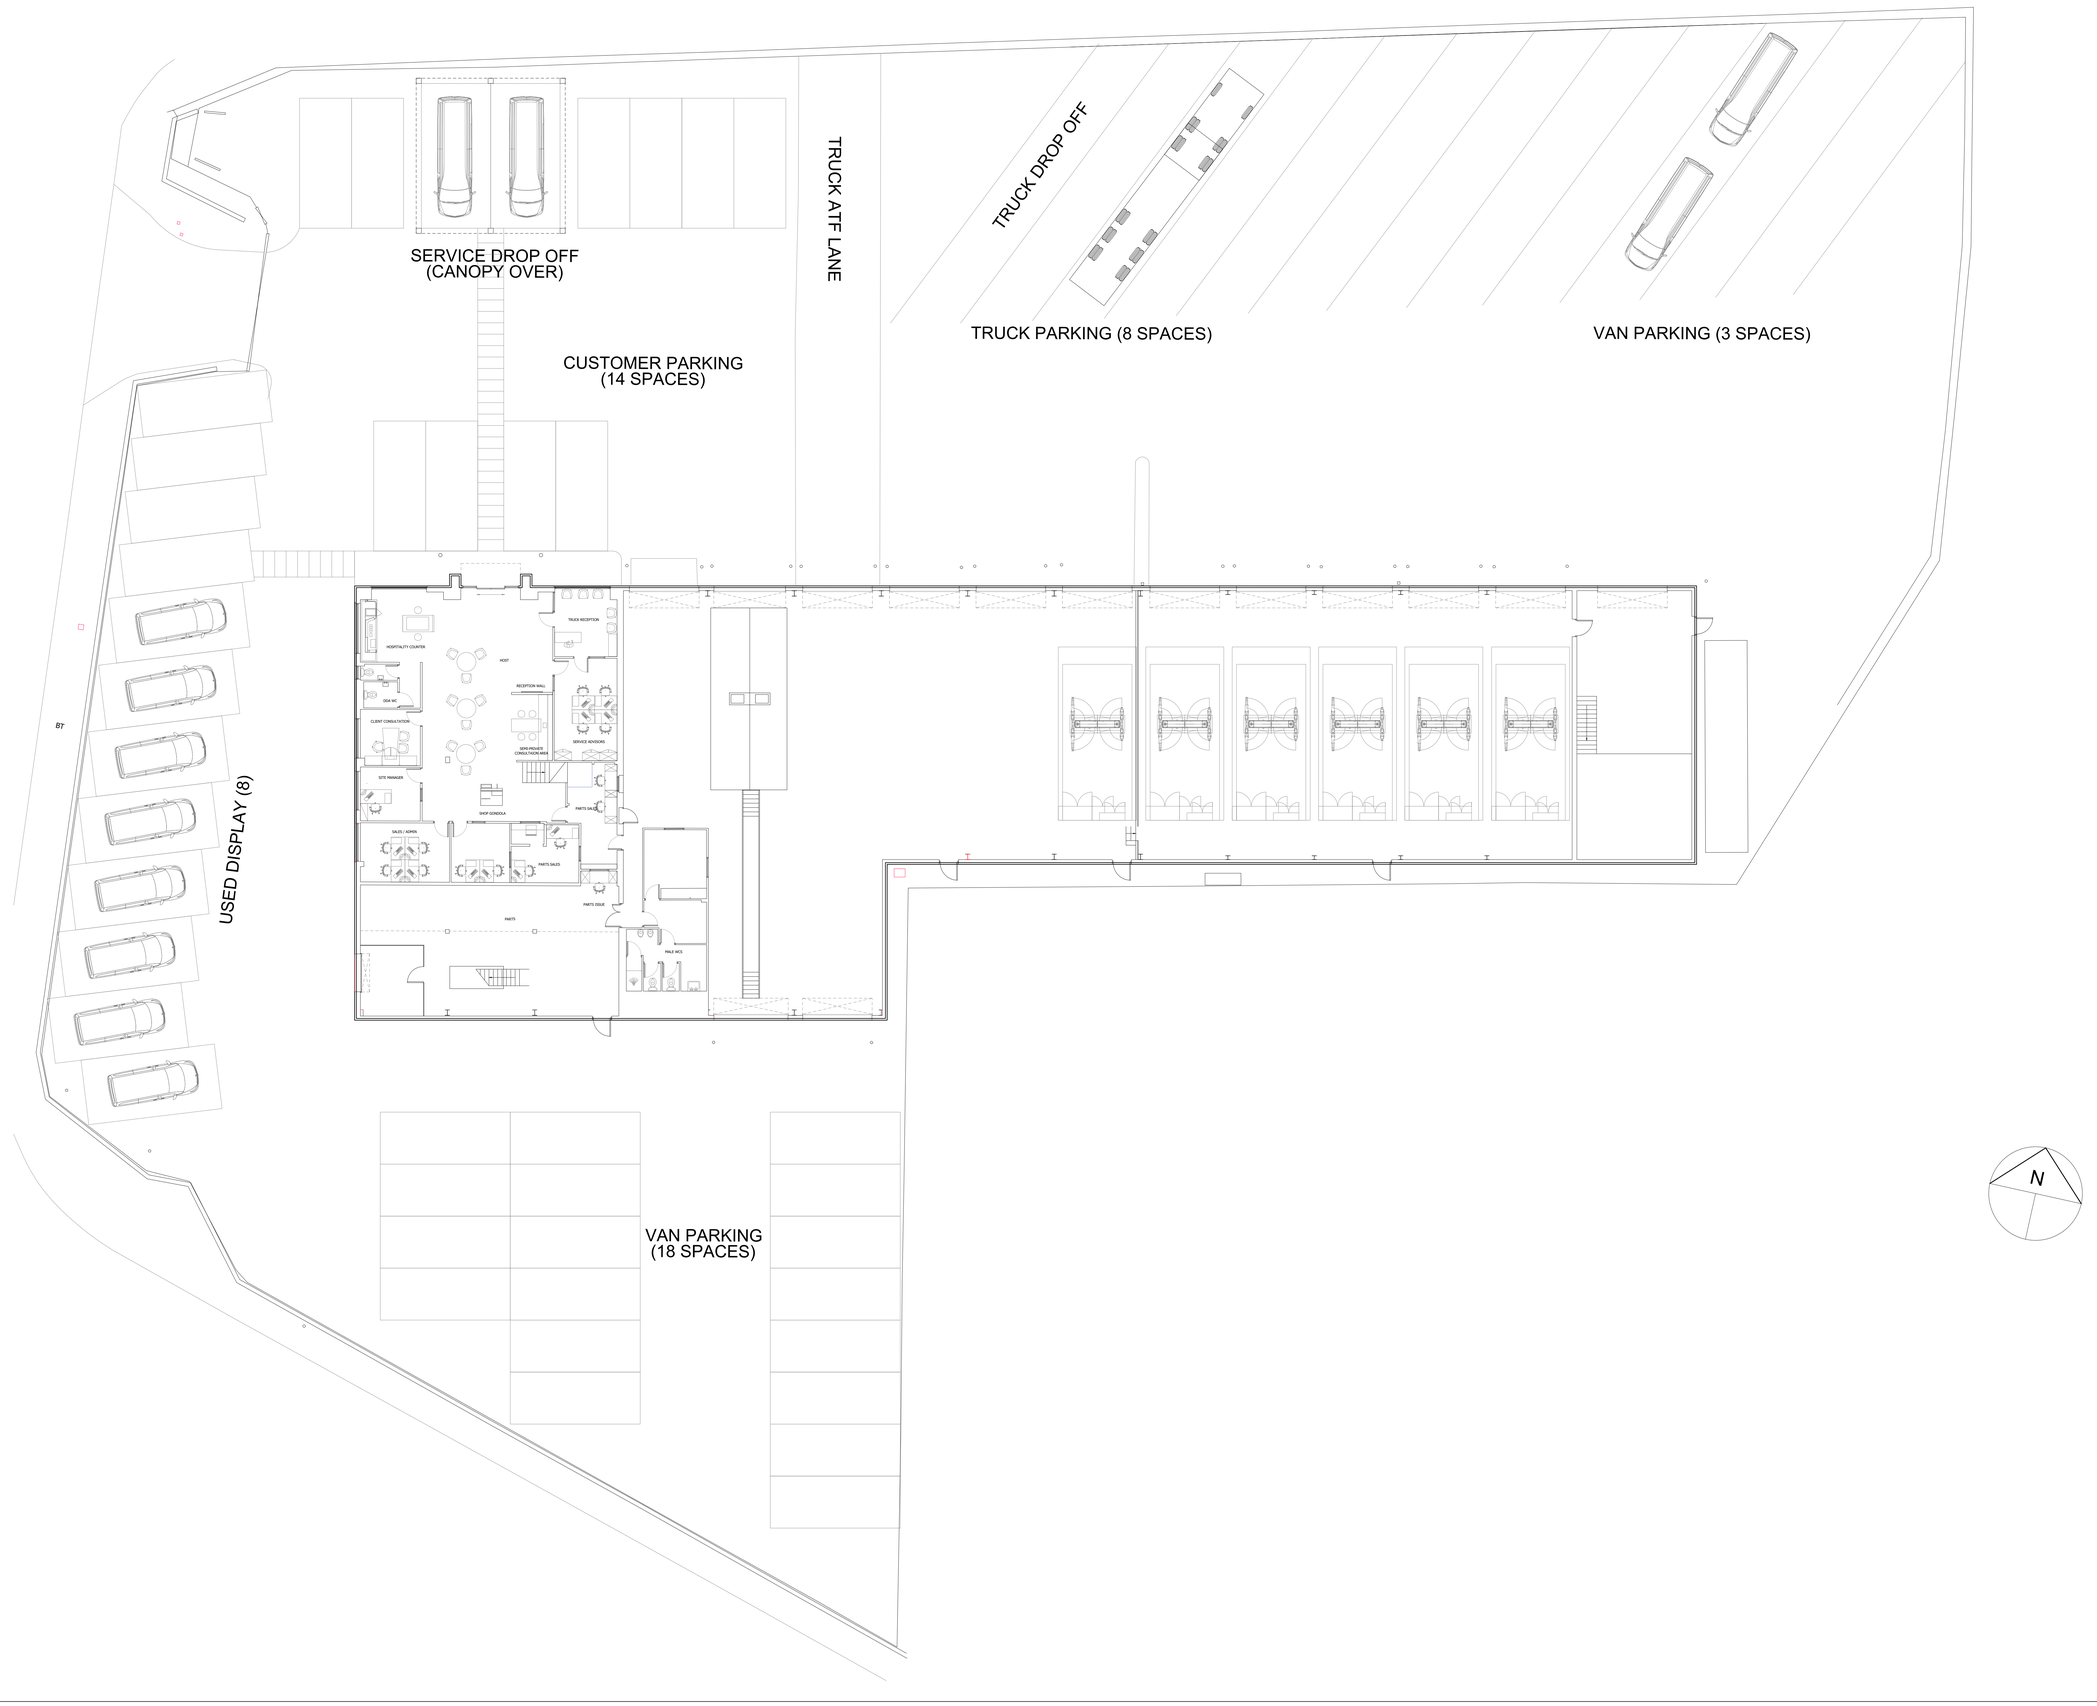

Do not scale from this drawing. All dimensions are to be checked on site. All dimensions are in millimetres.

This drawing remains the Copyright ©of WAS Architects & Sovereign Commercial Installations Ltd
It may not be reproduced without written consent or licence.

0 1 2 3 4 5 6 7 8 9 10

Scale Bar 1:125

Rev	Date	Description
A	02.01.2024	Scale Bar Added, Site Address Amended

© Copyright

Sovereign Commercial
Installations Ltd
Commercial House
13 Westham Business Park
Pevensey BN24 5NP
Tel 01323 763179 Fax 01323 763081
Email stuart@sovcomm.co.uk

Client
Rossetts Commercial

Project
Rossetts Commercial
125 Meadow Road
Worthing,West Sussex
BN11 2SA

Drawing
PROPOSED
SITE PLAN

Scale	Date
1:125 @ A0	20.09.23
Drawn by: DD	Checked by: TDD

Drawing No	Rev
WO/23/141/100	A