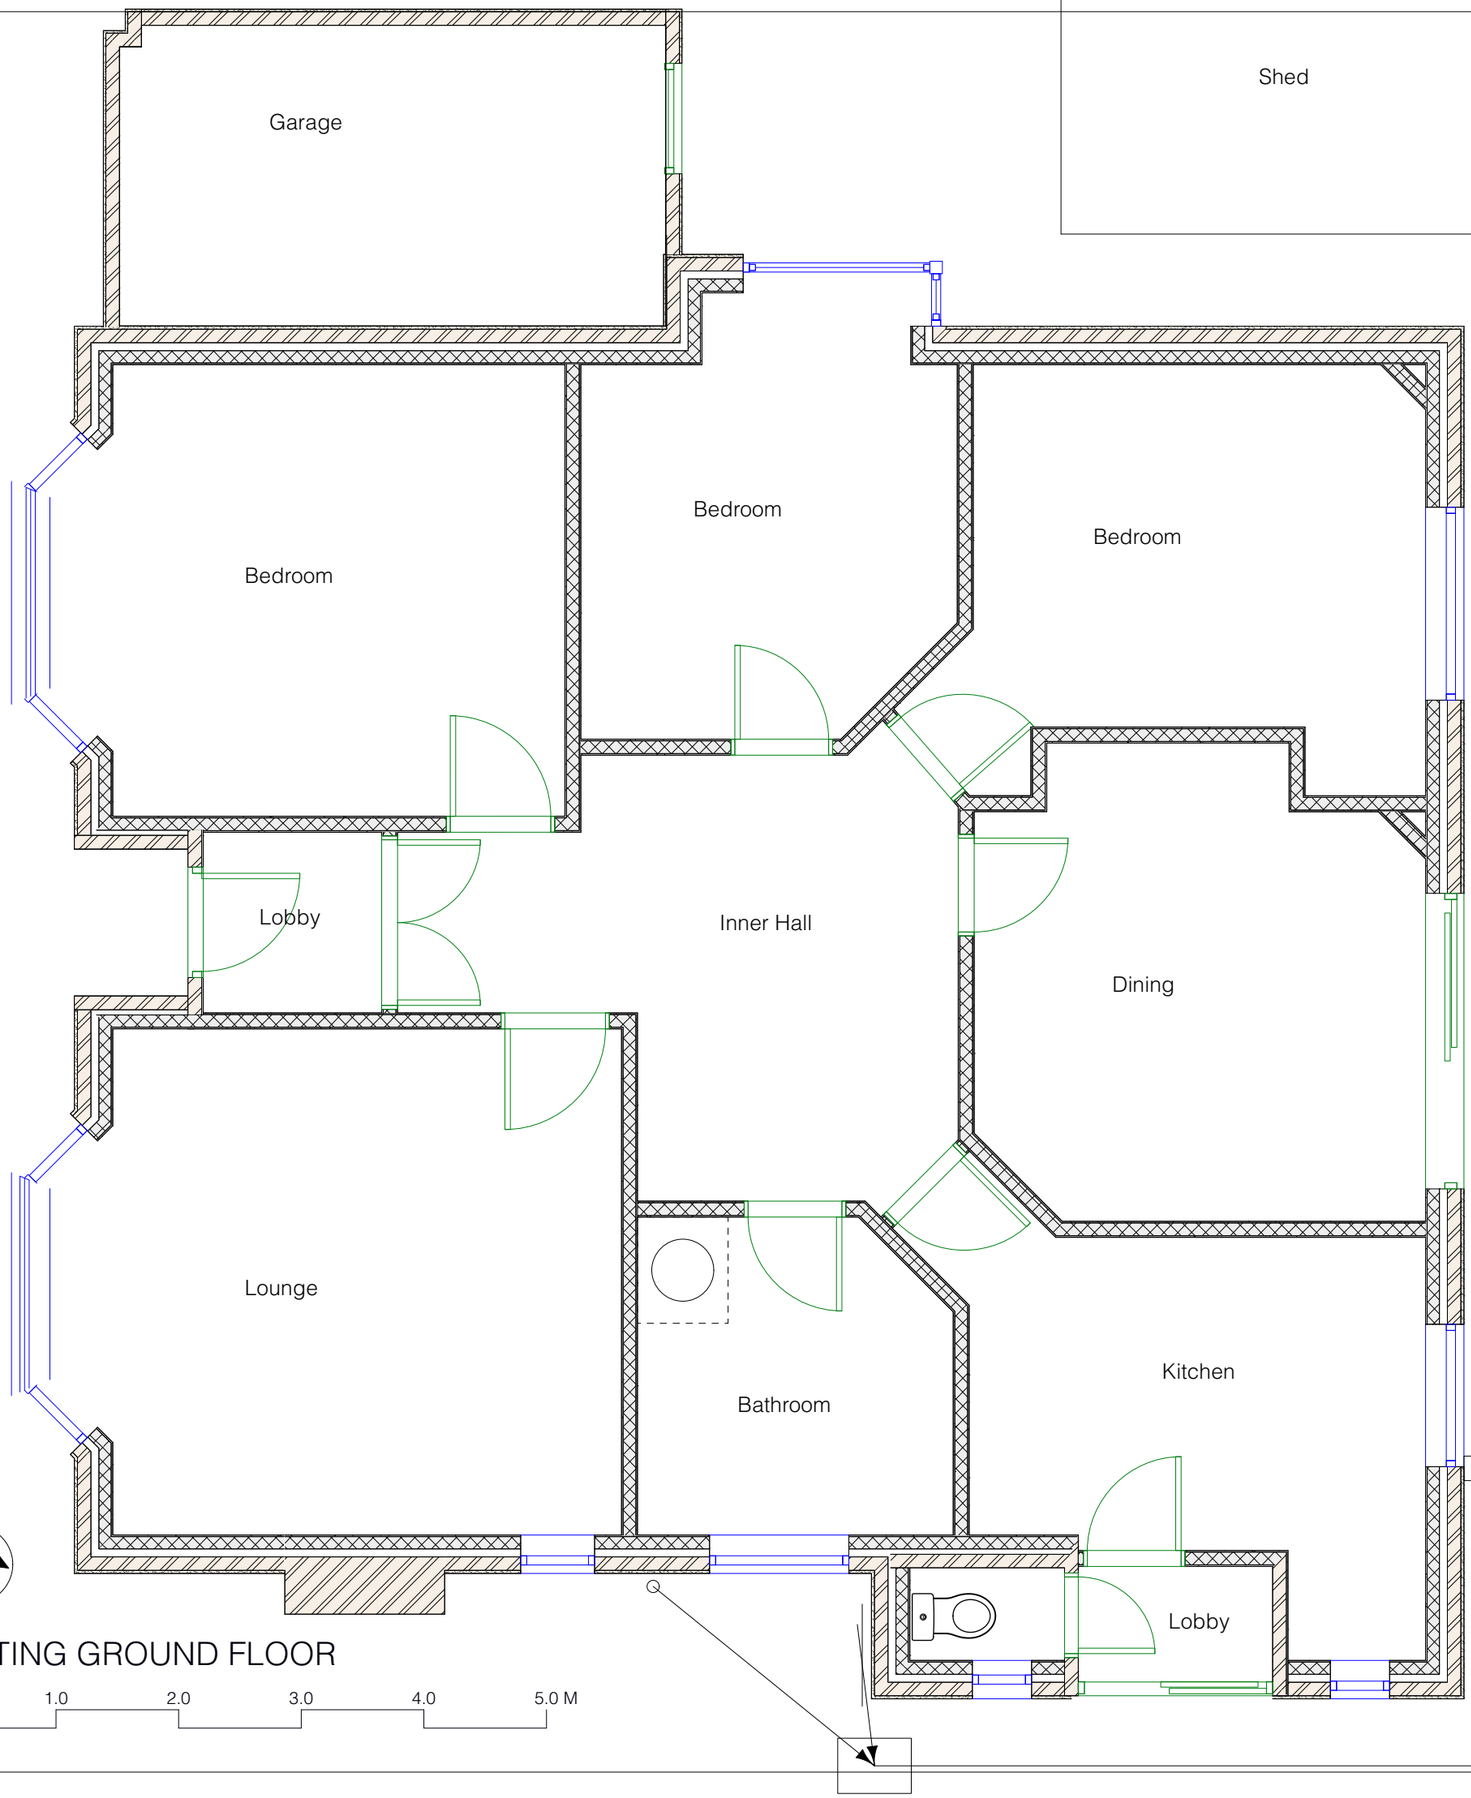

EXISTING GROUND FLOOR

Sheet No. D 2401/652/03

Scales:
1:50

Notes:

Project Name:
Roof alteration, rear & Side single storey extension.

Date: 04/01/2024

Client:
Read

Site Address:
23 Hollingbury Gardens
Findon Valley
BN14 0EF

PB PROPERTIES
the design to build on

Paul Maggs MCIAT

Hazelwood, Harbolets Road,
West Chltington RH20 2LG

Tel: 01798 813298

paul@pbproperties.co.uk
www.pbproperties.co.uk

Drawings produced using Vectorworks CAD. Only written dimensions to be respected. Copyright protected to PB Properties

CIAT
CHARTERED PRACTICE