AMENDMENT

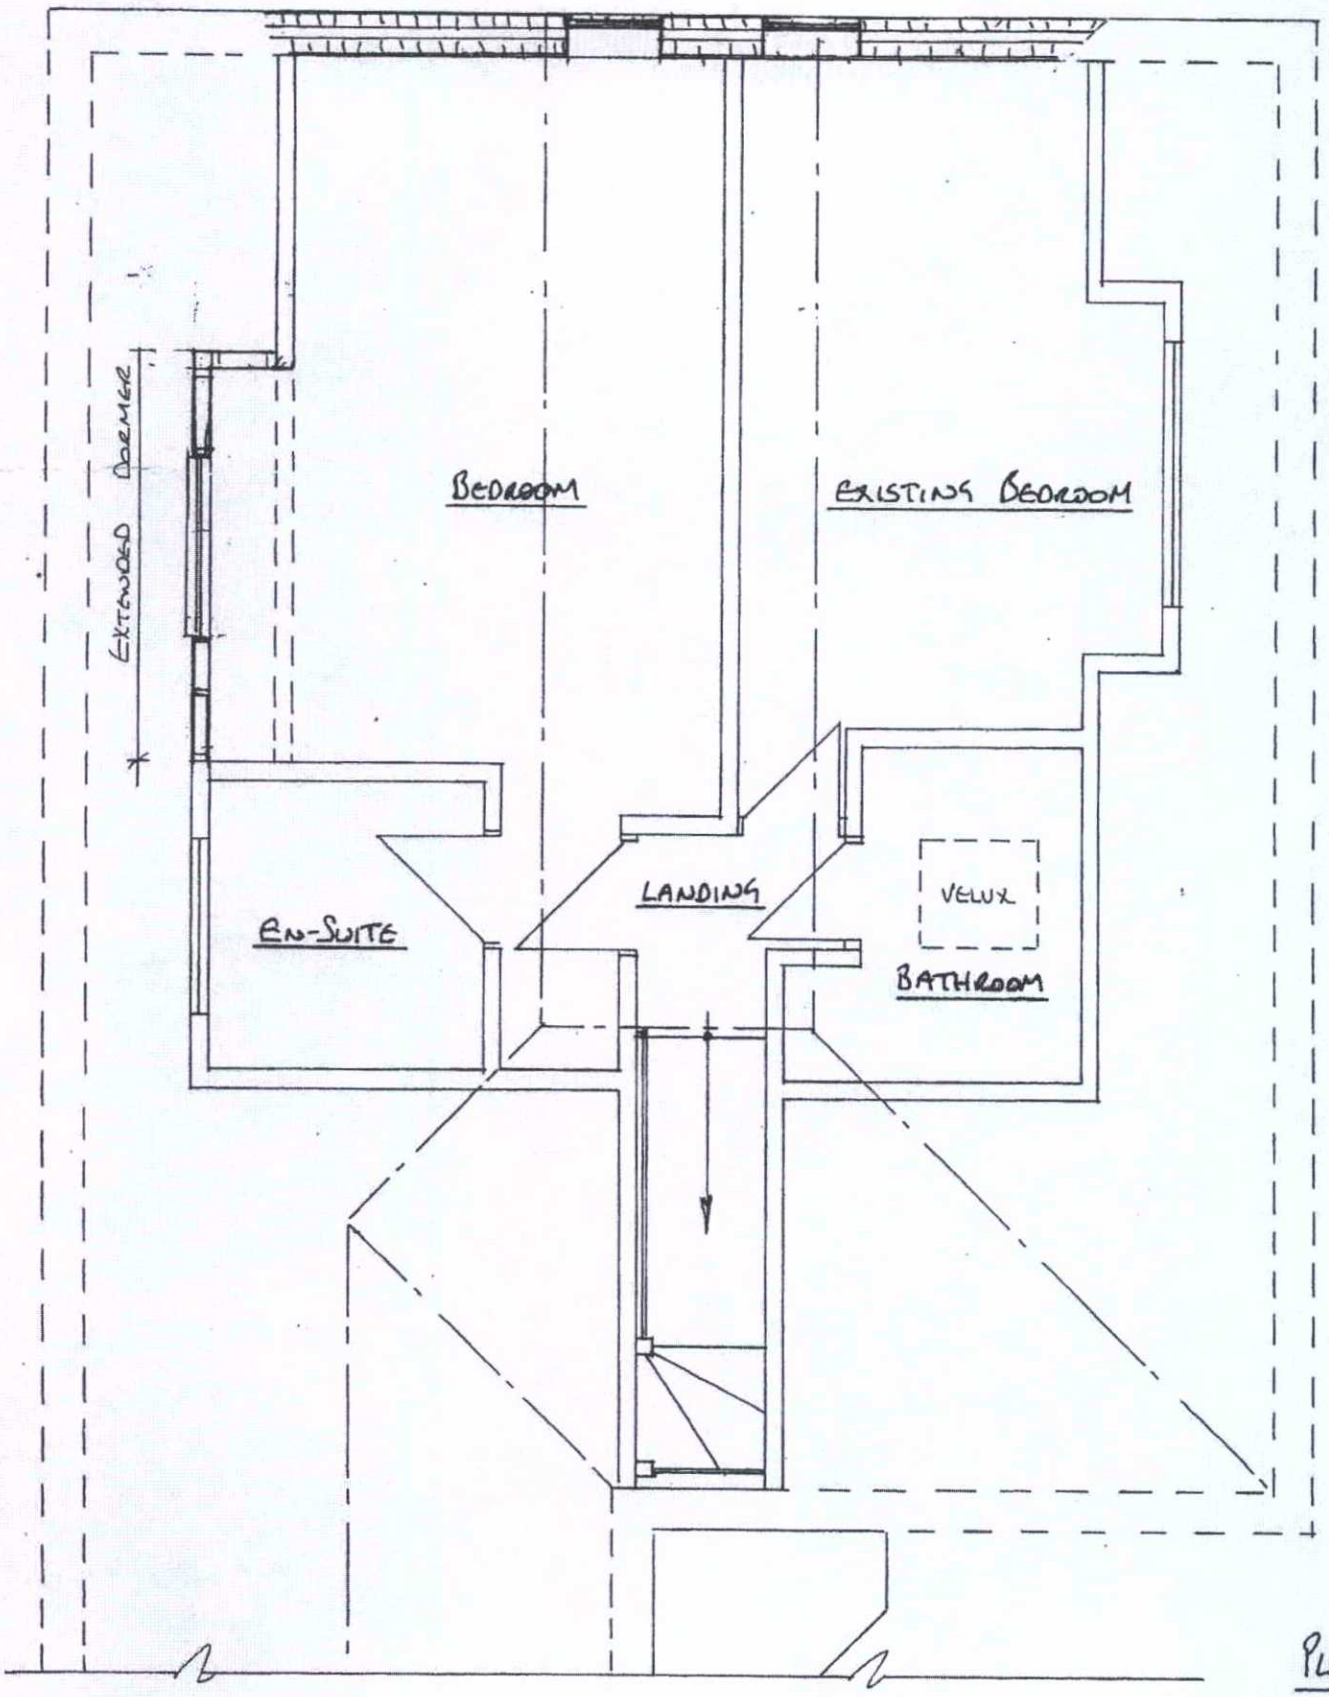

PLANNING

PROPOSED FIRST FLOOR PLAN

1:50

AMENDMENT

DUR & WORTHING
PLANNING SERVICES

PLAN	AWDM/ 1049/16
DATE VALID	- 3 OCT 2016