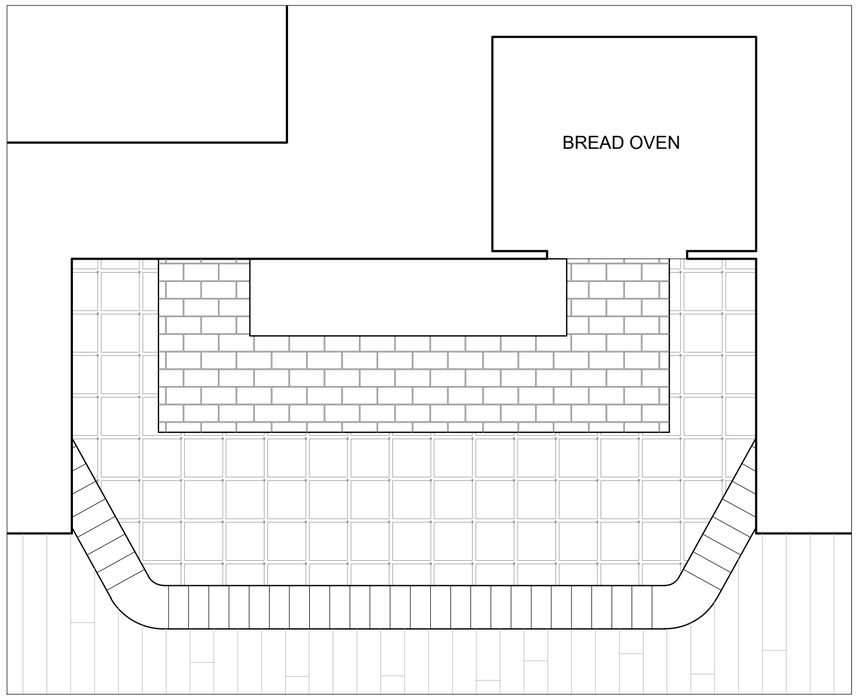

EXISTING PLAN @ 1:10 -
HEARTH

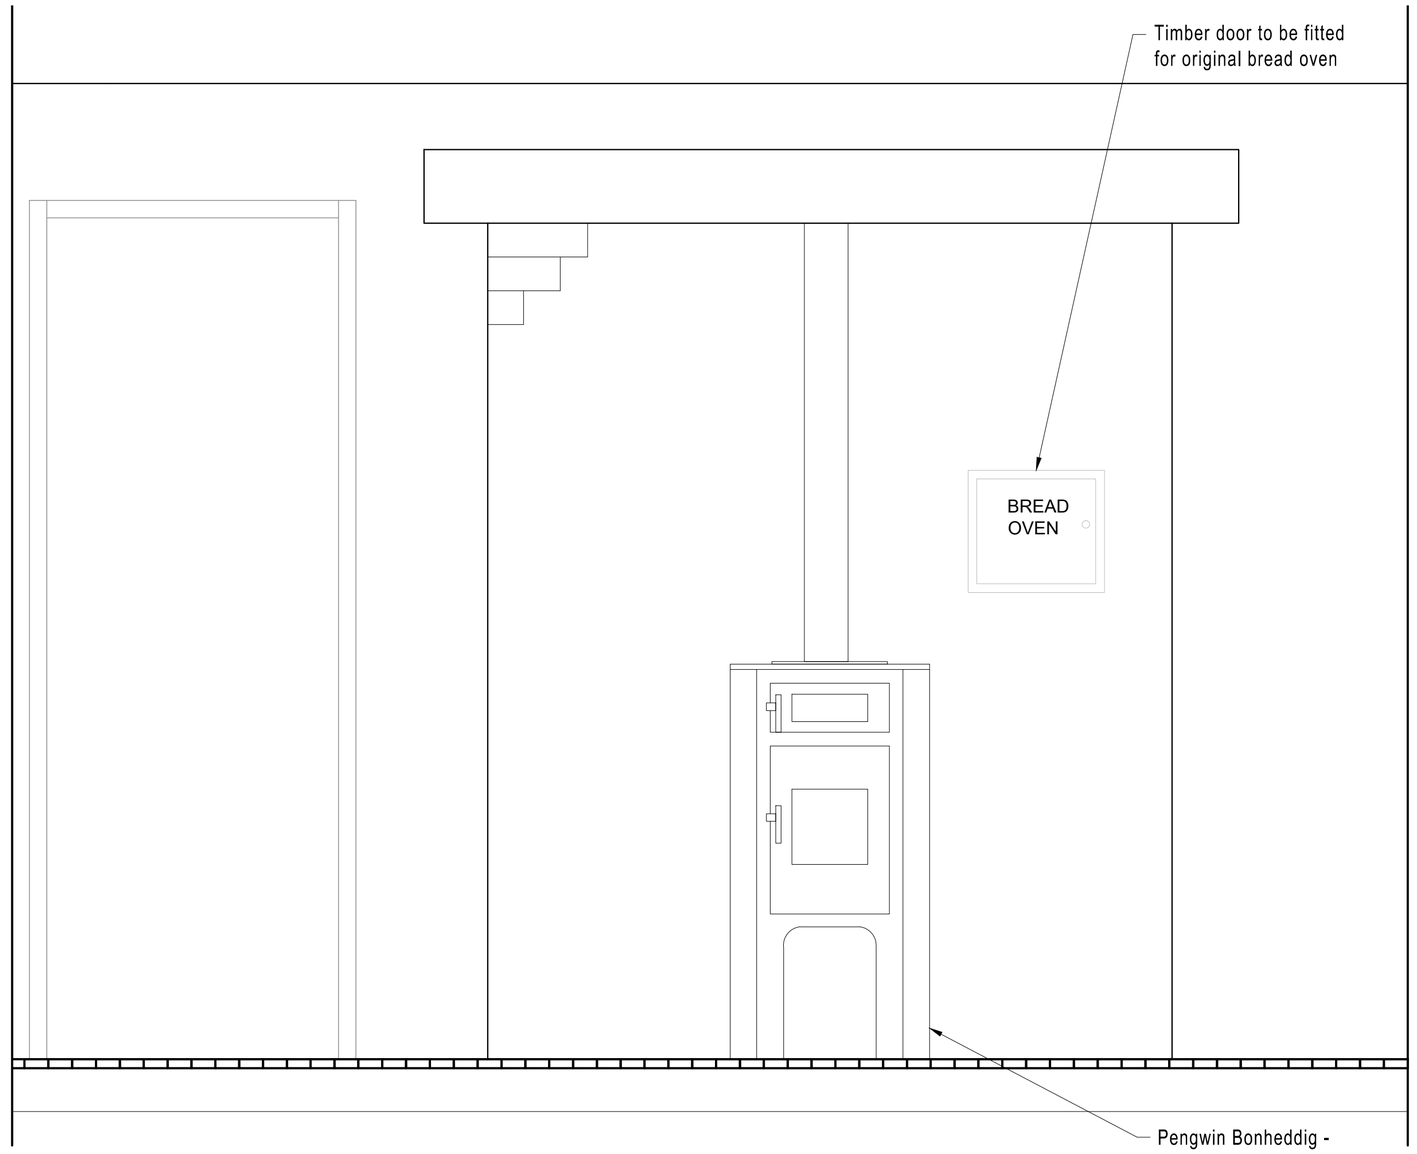

PROPOSED ELEVATION @ 1:10 -
HEARTH

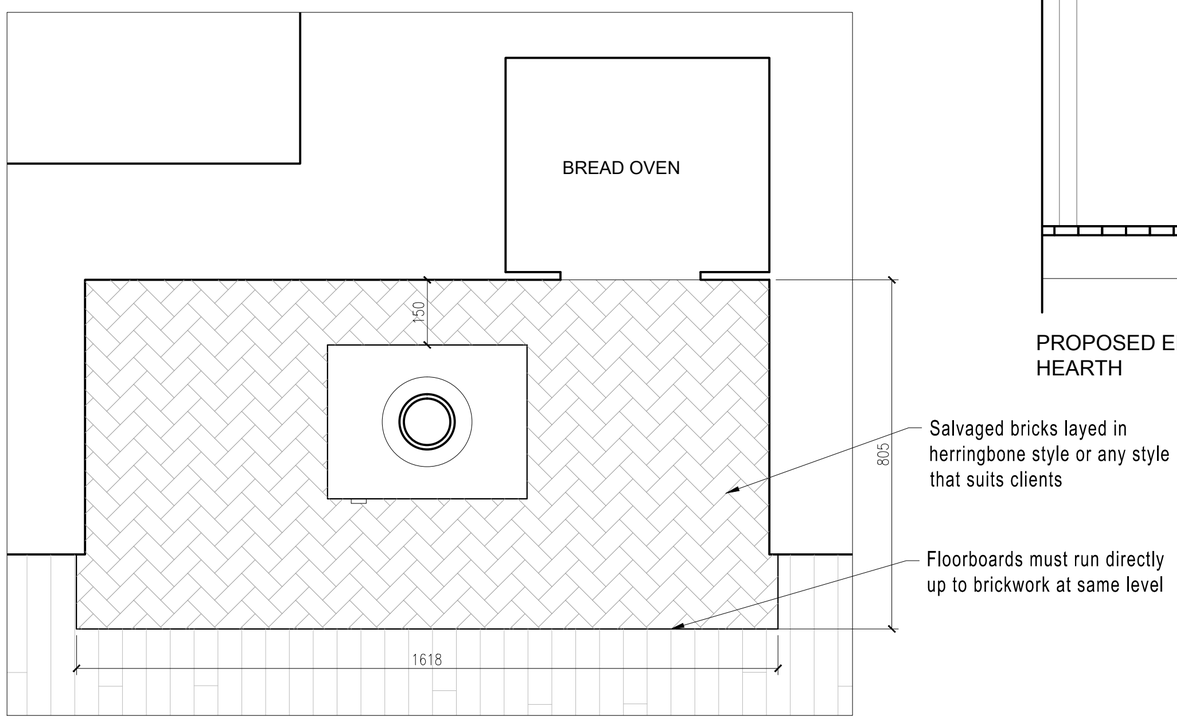

PROPOSED PLAN @ 1:10 -
HEARTH

No.	Description	Date
Amendments:		

Address: 45 The Green
Southwick
BN42 4FY

Client: Ms Mills

Drawing Title: Hearth

Drawing Ref.: LH/04/Green45

Planning Applications
Building Regulation Drawings
Design Consultants
Party Wall Surveyors
Building Surveys/ Homebuyers Survey

Project Management
Disabled Access Auditing
Building Defect Analysis
CDM
Expert Witness

Contact Details: Telephone: 01273 415940 Email: mark@grumittwade.com

Contact Address: Unit 3, Tungsten Building, George Street, Hove, BN41 1RA

Scale:	Paper: A2	Date: Dec 2018	Revision No:	
1:10				