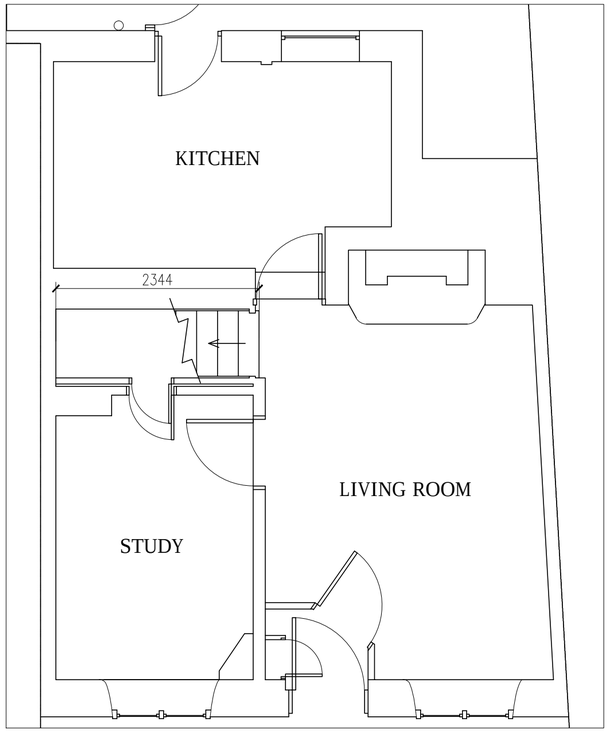

GROUND FLOOR PLAN @ 1:50-
STAIRCASE

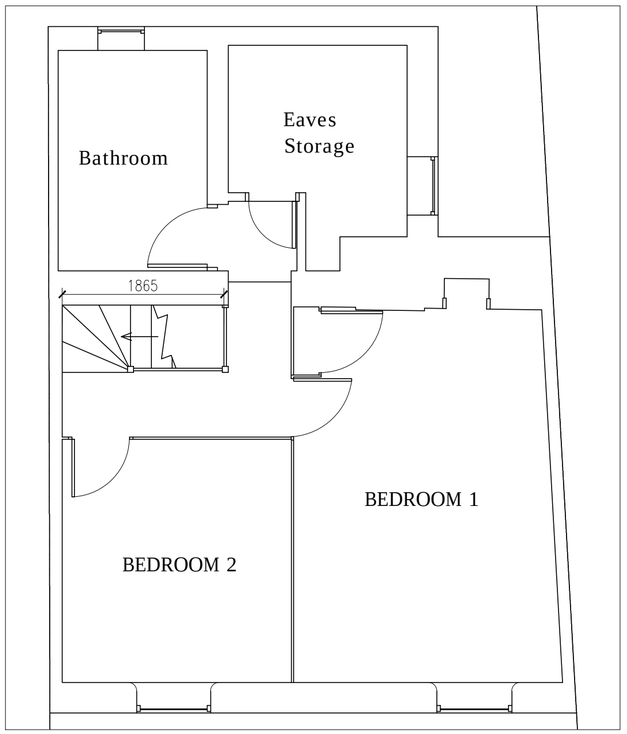

FIRST FLOOR PLAN @ 1:50-
STAIRCASE

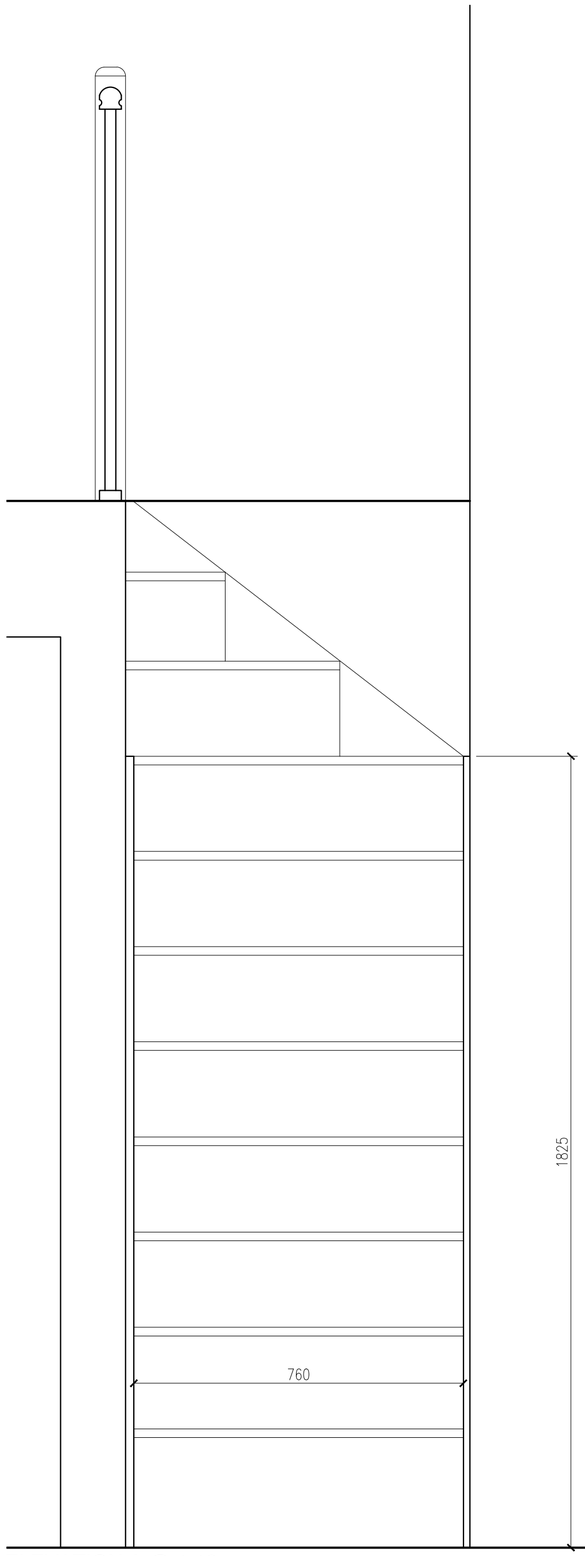

ELEVATION A @ 1:10-
STAIRCASE

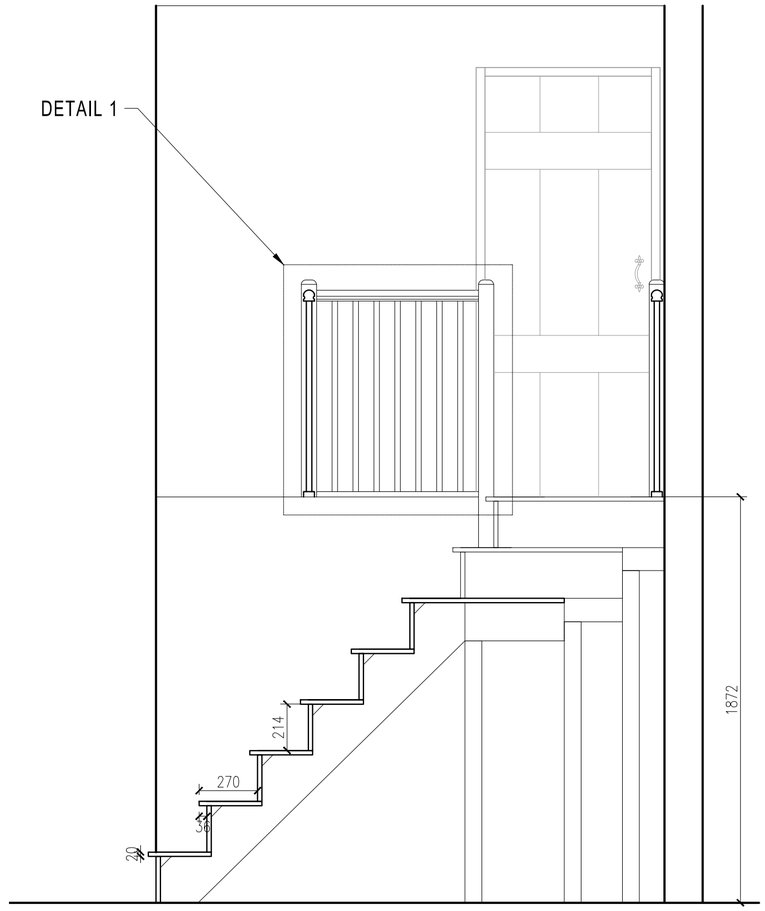

SECTION B @ 1:20-
STAIRCASE

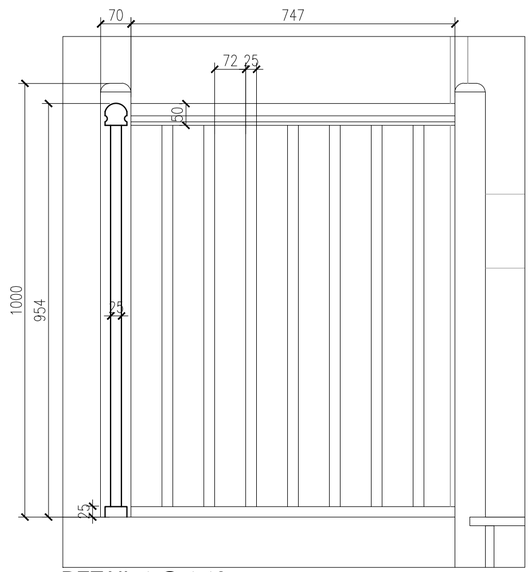

DETAIL 1 @ 1:10-
BANNISTER

No. Description Date

Amendments:

Address:	45 The Green Southwick BN42 4FY	Client: Ms Mills
Drawing Title:	Proposed Staircase	Drawing Ref.: LH/02/Green45

Planning Applications
Building Regulation Drawings
Design Consultants
Party Wall Surveyors
Building Surveys/ Homebuyers Survey

Project Management
Disabled Access Auditing
Bulding Defect Analysis
CDM
Expert Witness

Contact Details: Telephone: 01273 415940 Email: mark@grumittwade.com

Contact Address: Unit 3, Tungsten Building, George Street, Hove, BN41 1RA

Scale:	Paper: A2	Date: Dec 2018	Revision No:	
Plans -1:50 Elevation - 1:20 Detail - 1:5				