




Site plan 1:250

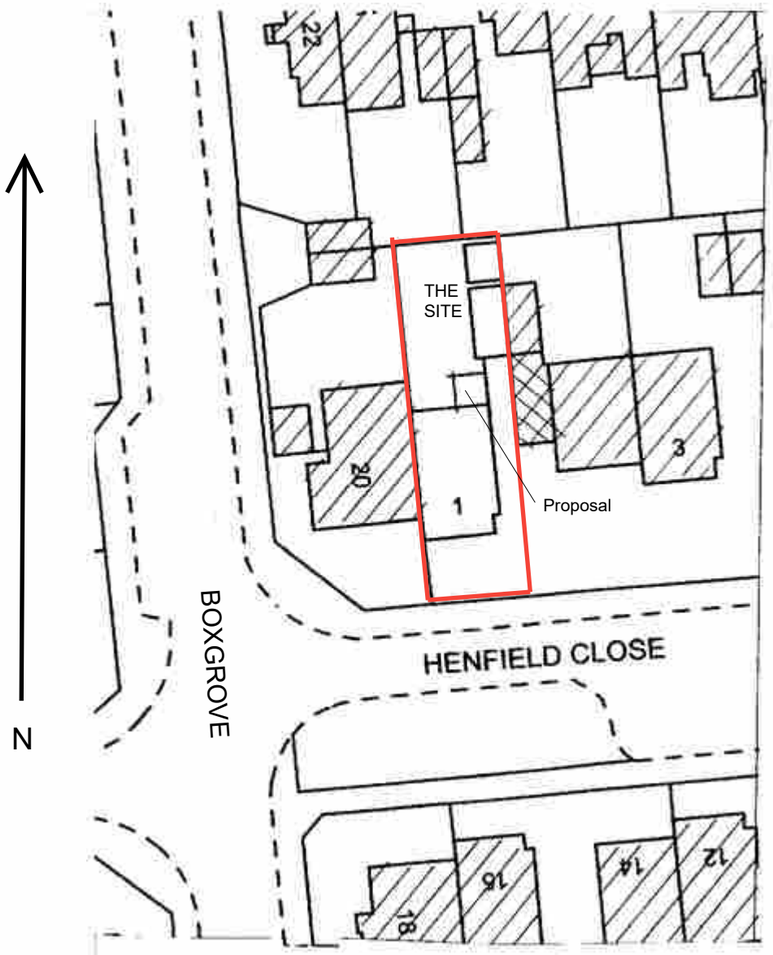


Block plan 1:500

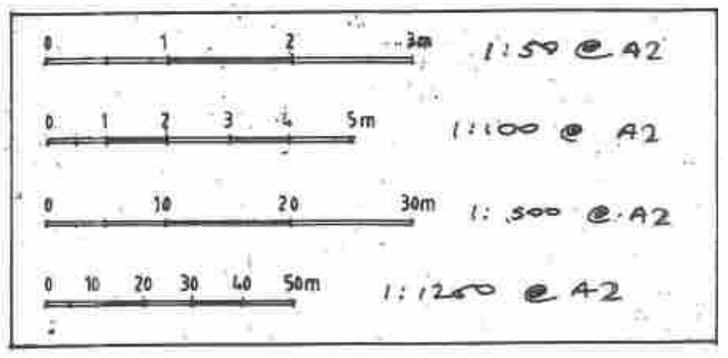


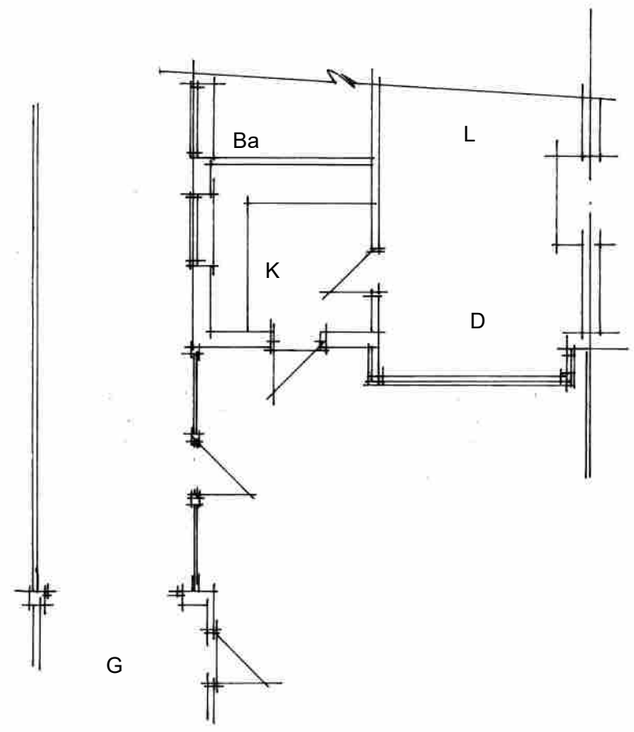


Existing plan 1:100

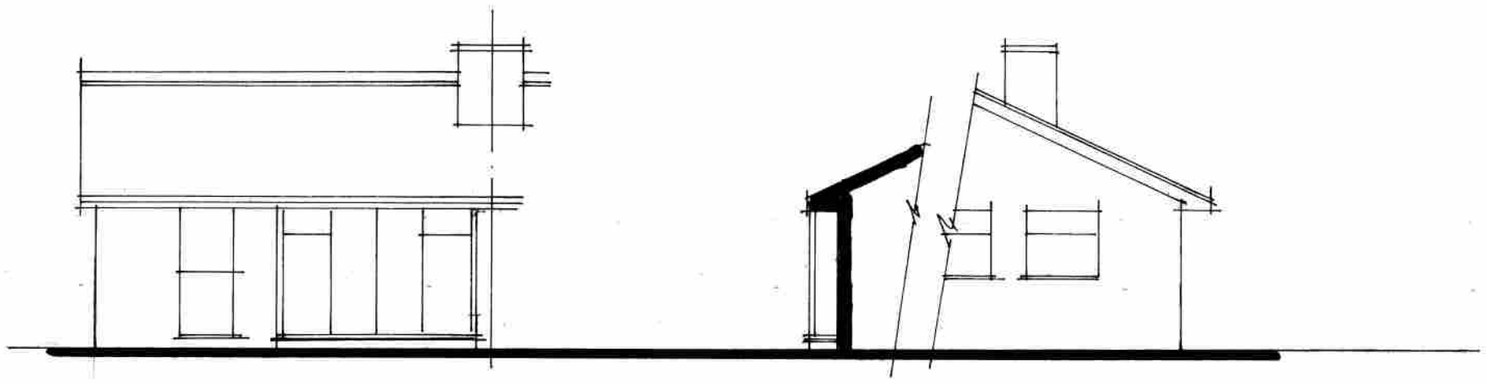

Existing North 1:100 West East

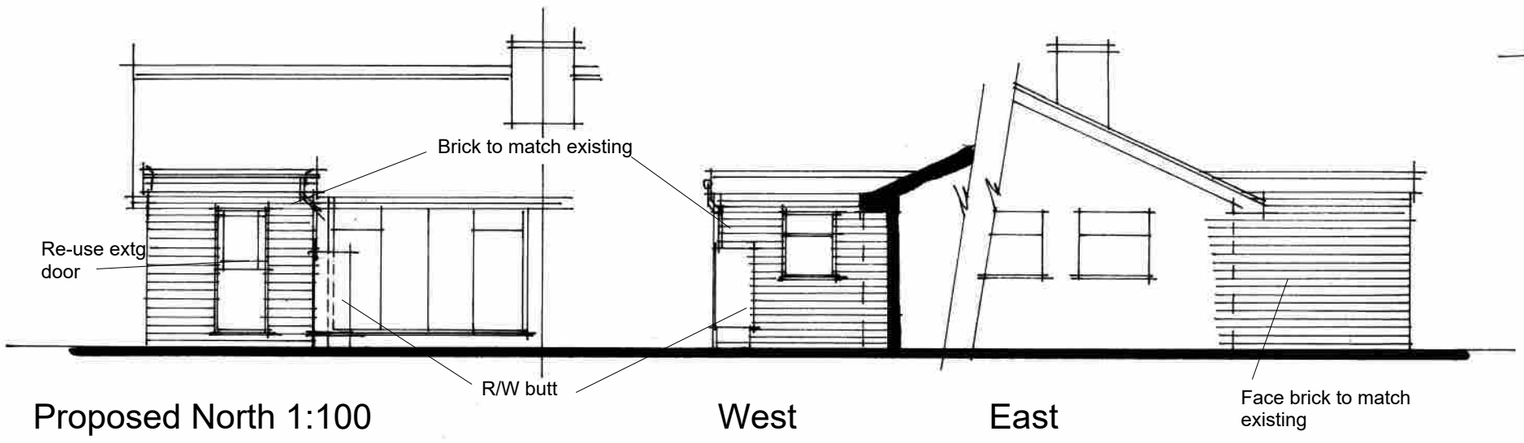


Proposed North 1:100 West East

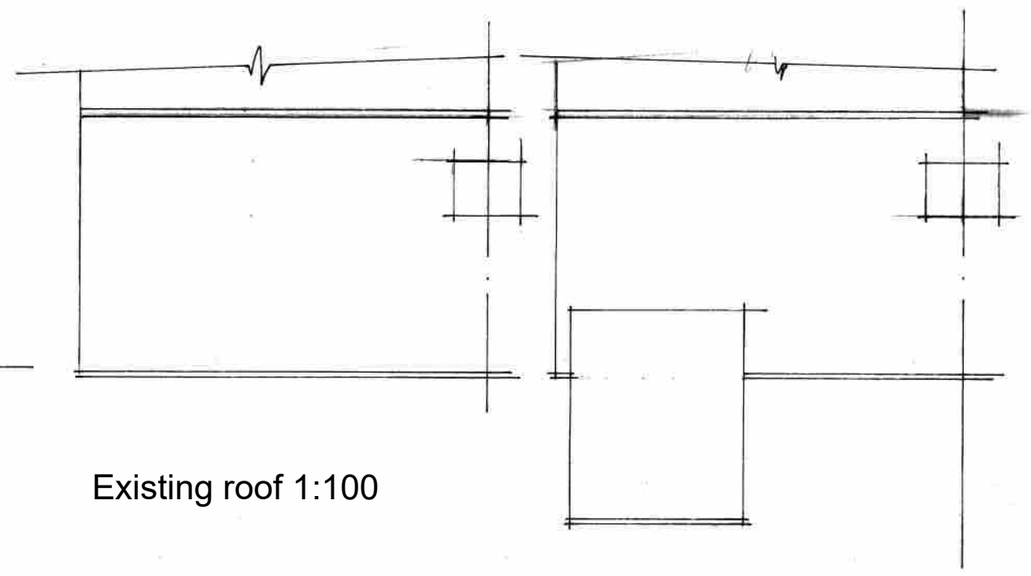


Existing roof 1:100

Proposed roof 1:100

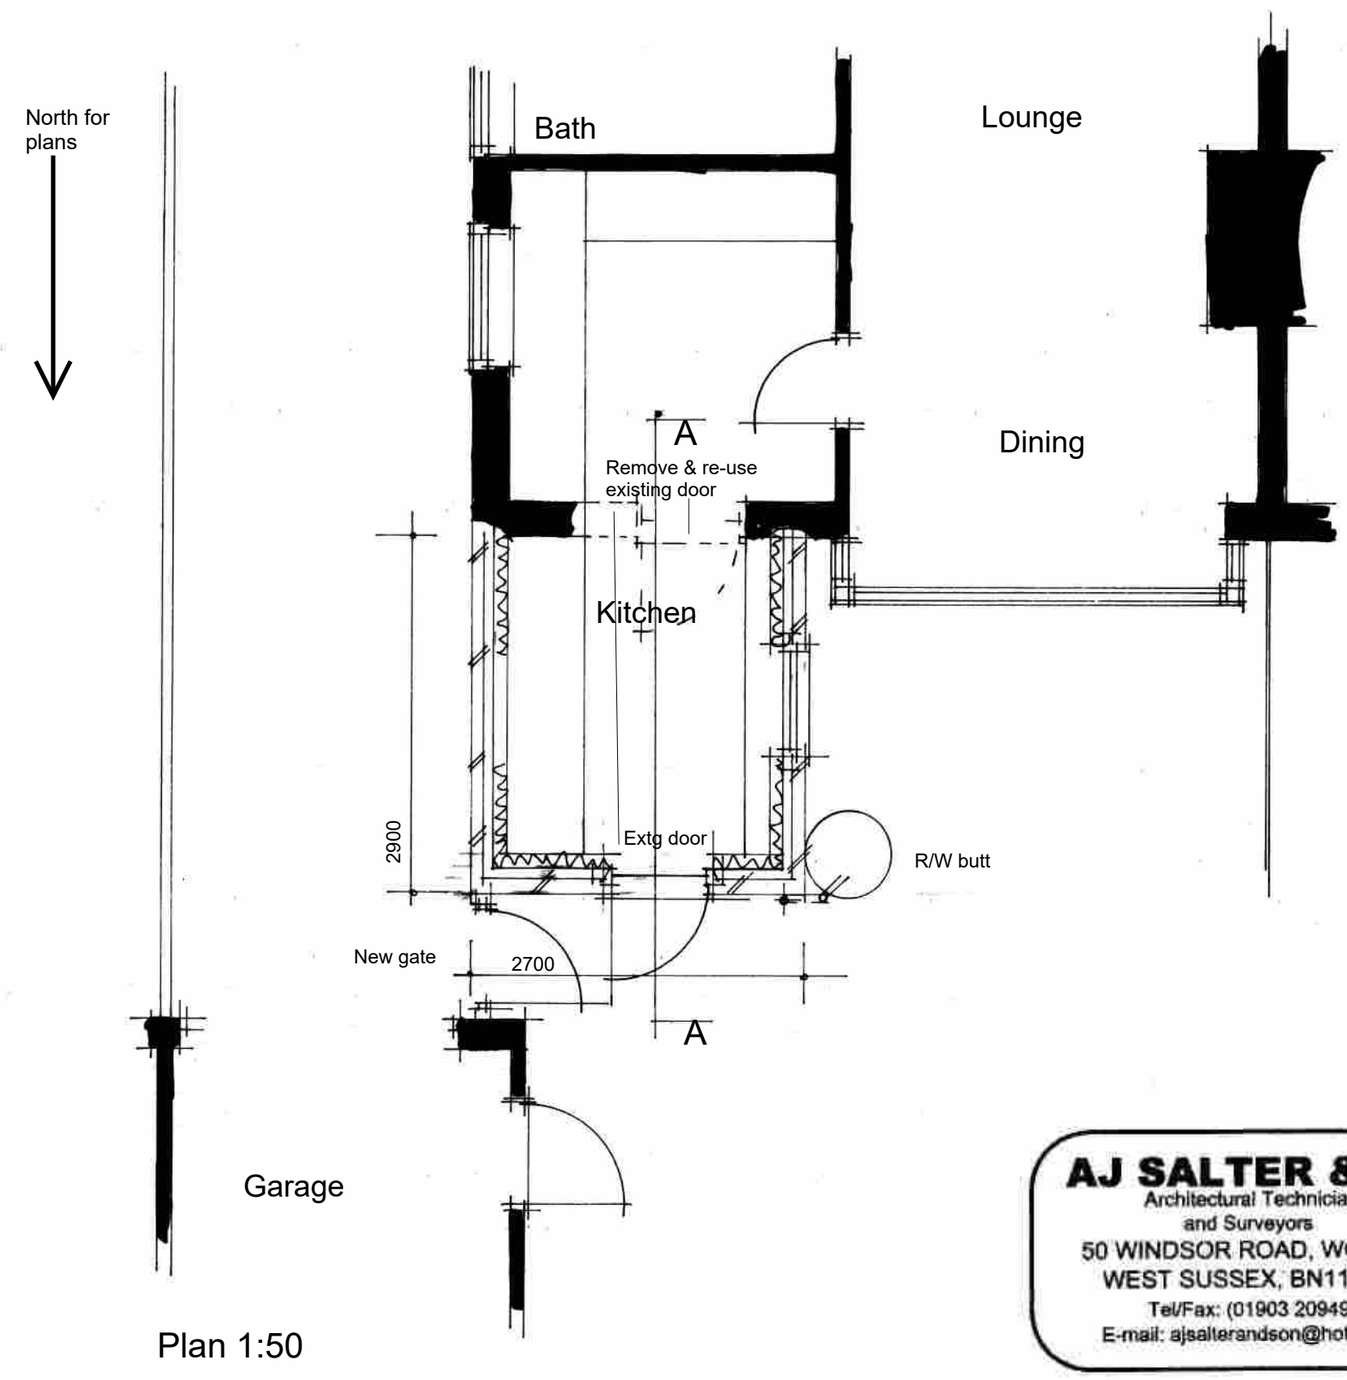

Plan 1:50

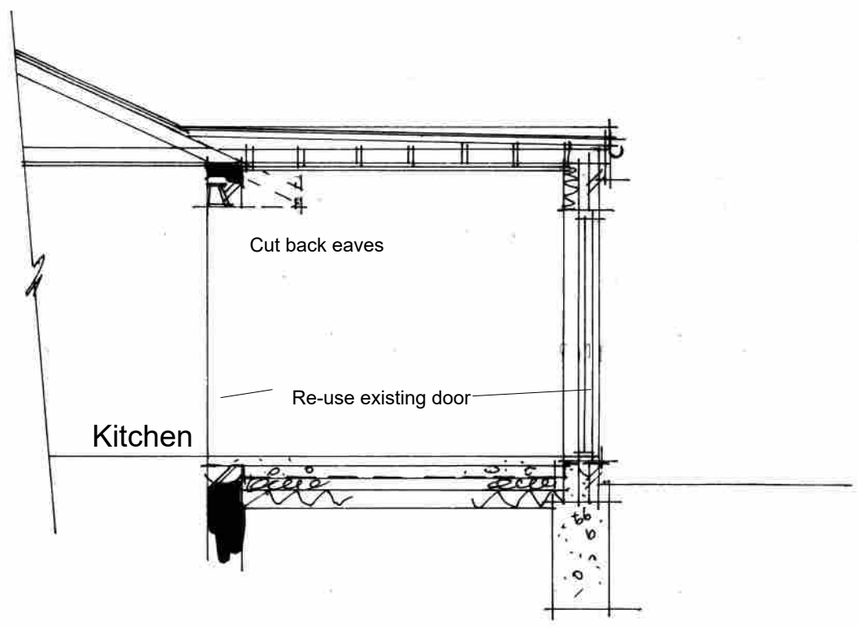

Section AA 1:50

AJ SALTER & SON
Architectural Technicians
and Surveyors
50 WINDSOR ROAD, WORTHING,
WEST SUSSEX, BN11 2LY
Tel/Fax: (01903 209496)
E-mail: ajsalterandson@hotmail.com

C			
B			
A			
Client	Mr & Mrs Parsons		
Address	1 Henfield Close : Worthing		
Drawing	PROPOSED EXTENSION		No. 1825:1
Scale	1:50 1:100 1:500 1:1250	Drawn IS	Date June 25