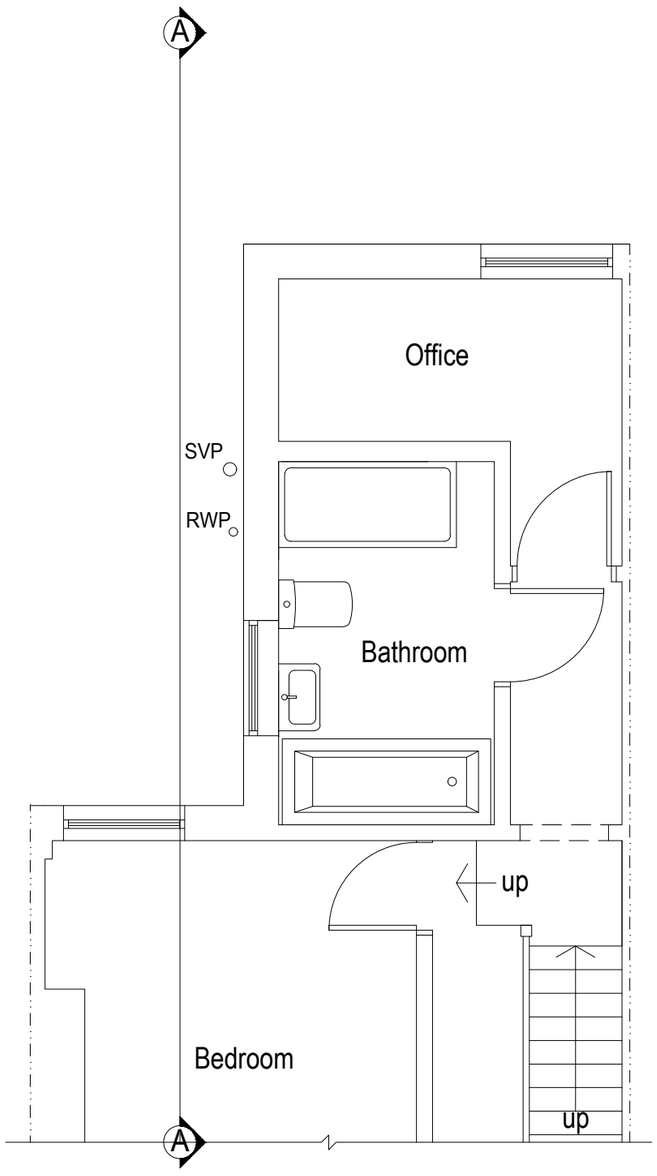

Existing Partial First Floor Plan 1:50

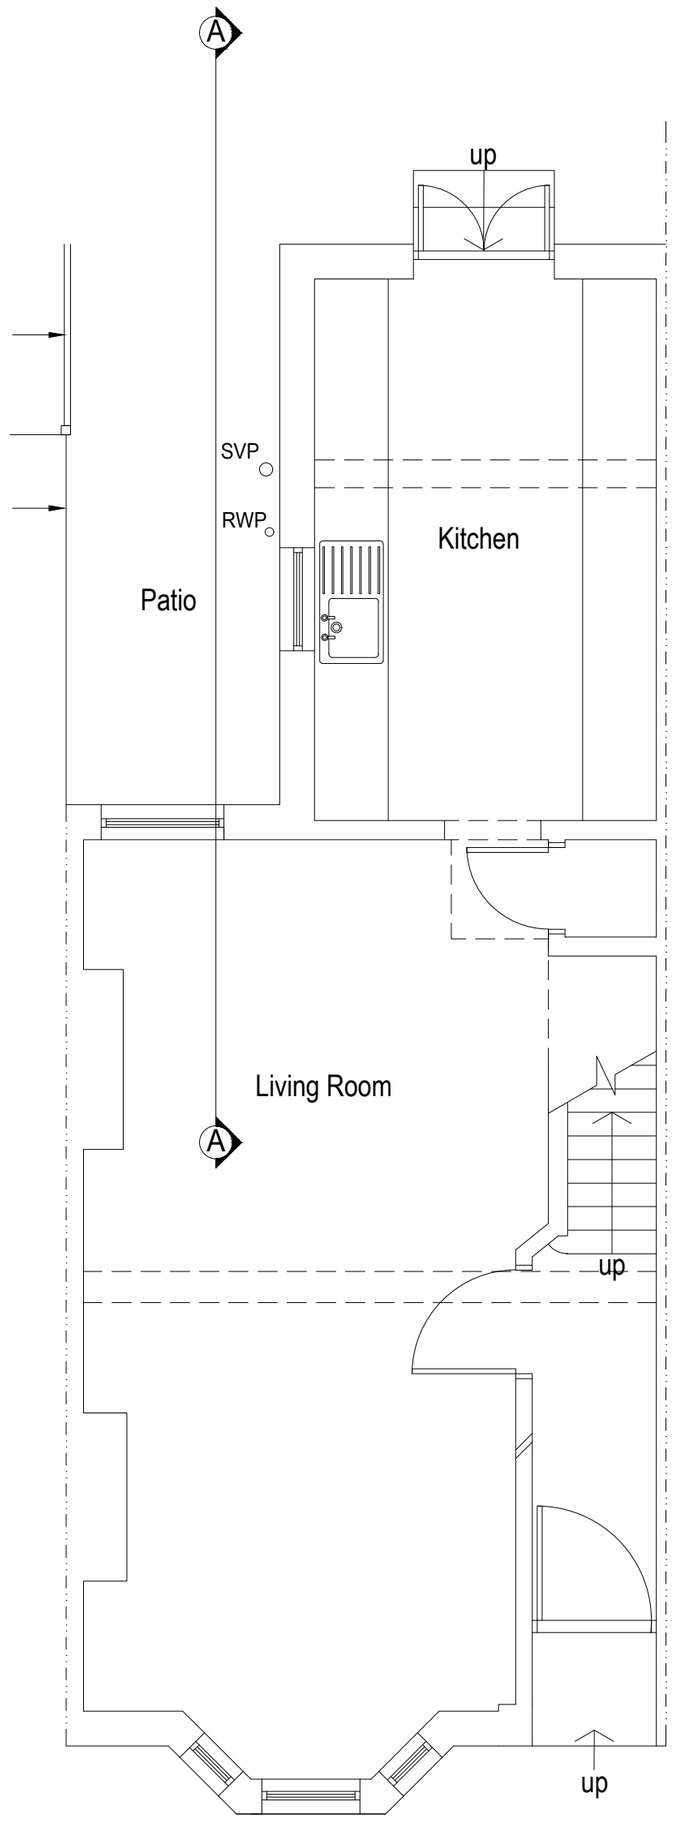

Existing Ground Floor Plan 1:50



Location plan 1:250

N

1:1250 0 10 20 30 40 50 60 70 80 90 100

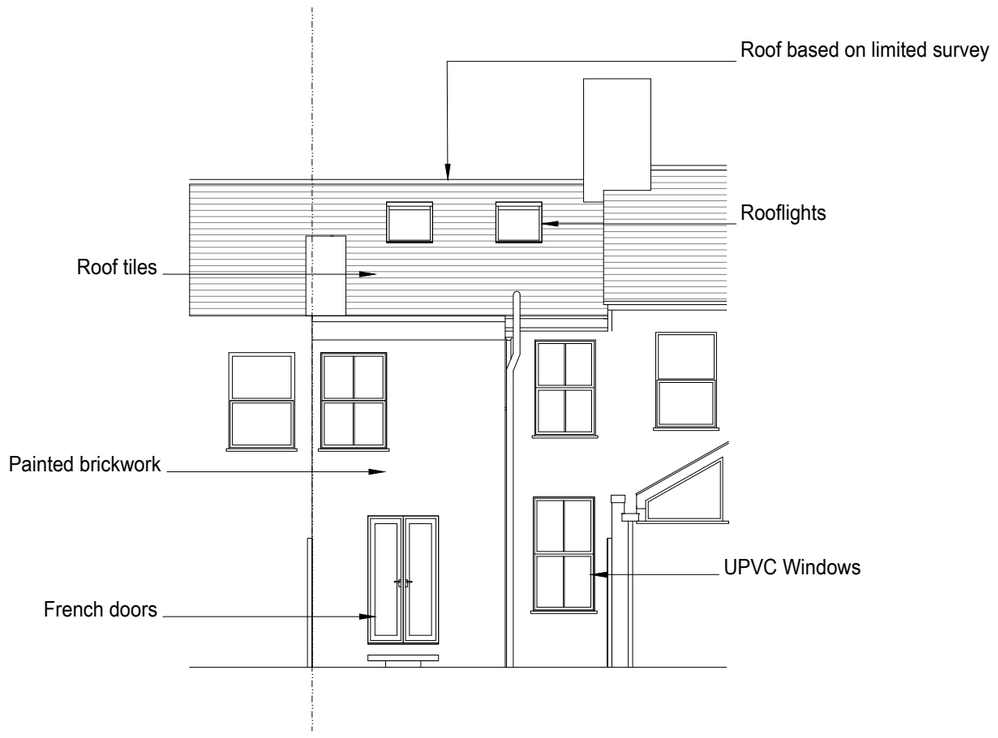

Existing North Elevation 1:100

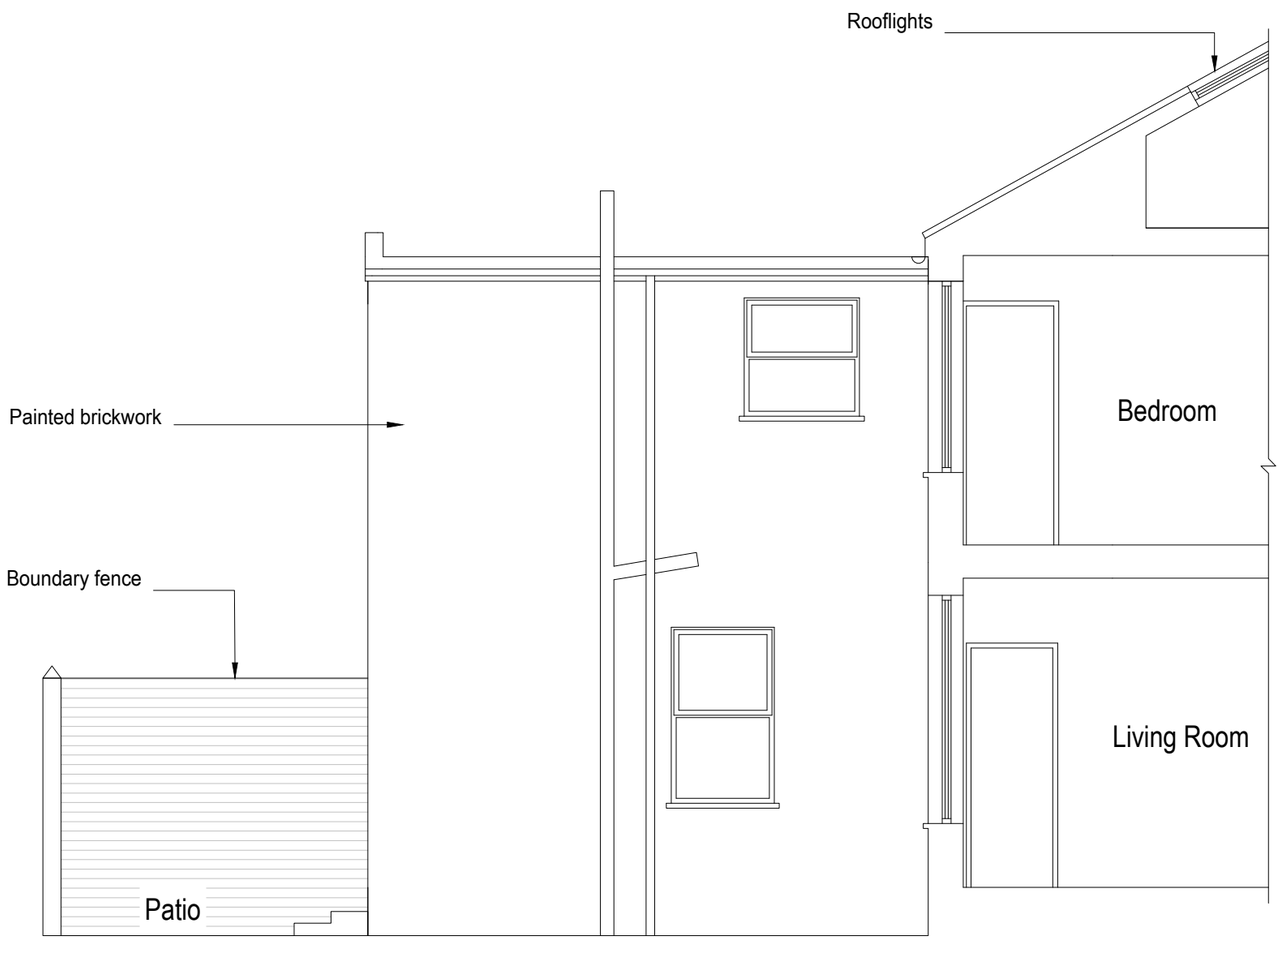

Existing Partial Section 1:50

1:100 0 1 2 3 4 5 6 7 8 9 10m

1:50 0 1 2 3 4 5 6 7 8 9 10m

Rev A - 24/06/25 - Amendments of cardinal directions

bpm Architectural Services Ltd.

client
Samantha Murray and Tom Wilson

project
Albert Road
Brighton
East Sussex
BN42 4GE

project ref: 3113 Drawing No. 01A

drawing title
Existing plans, section and elevations

drawn by KL

date MAY 25 scale 1:50/100@ A2

www.bpmnet.co.uk
info@bpmnet.co.uk

Do not scale off drawing, check all dimensions on site before all work is commenced

All goods materials workmanship to conform with current building regs BSS and COP's