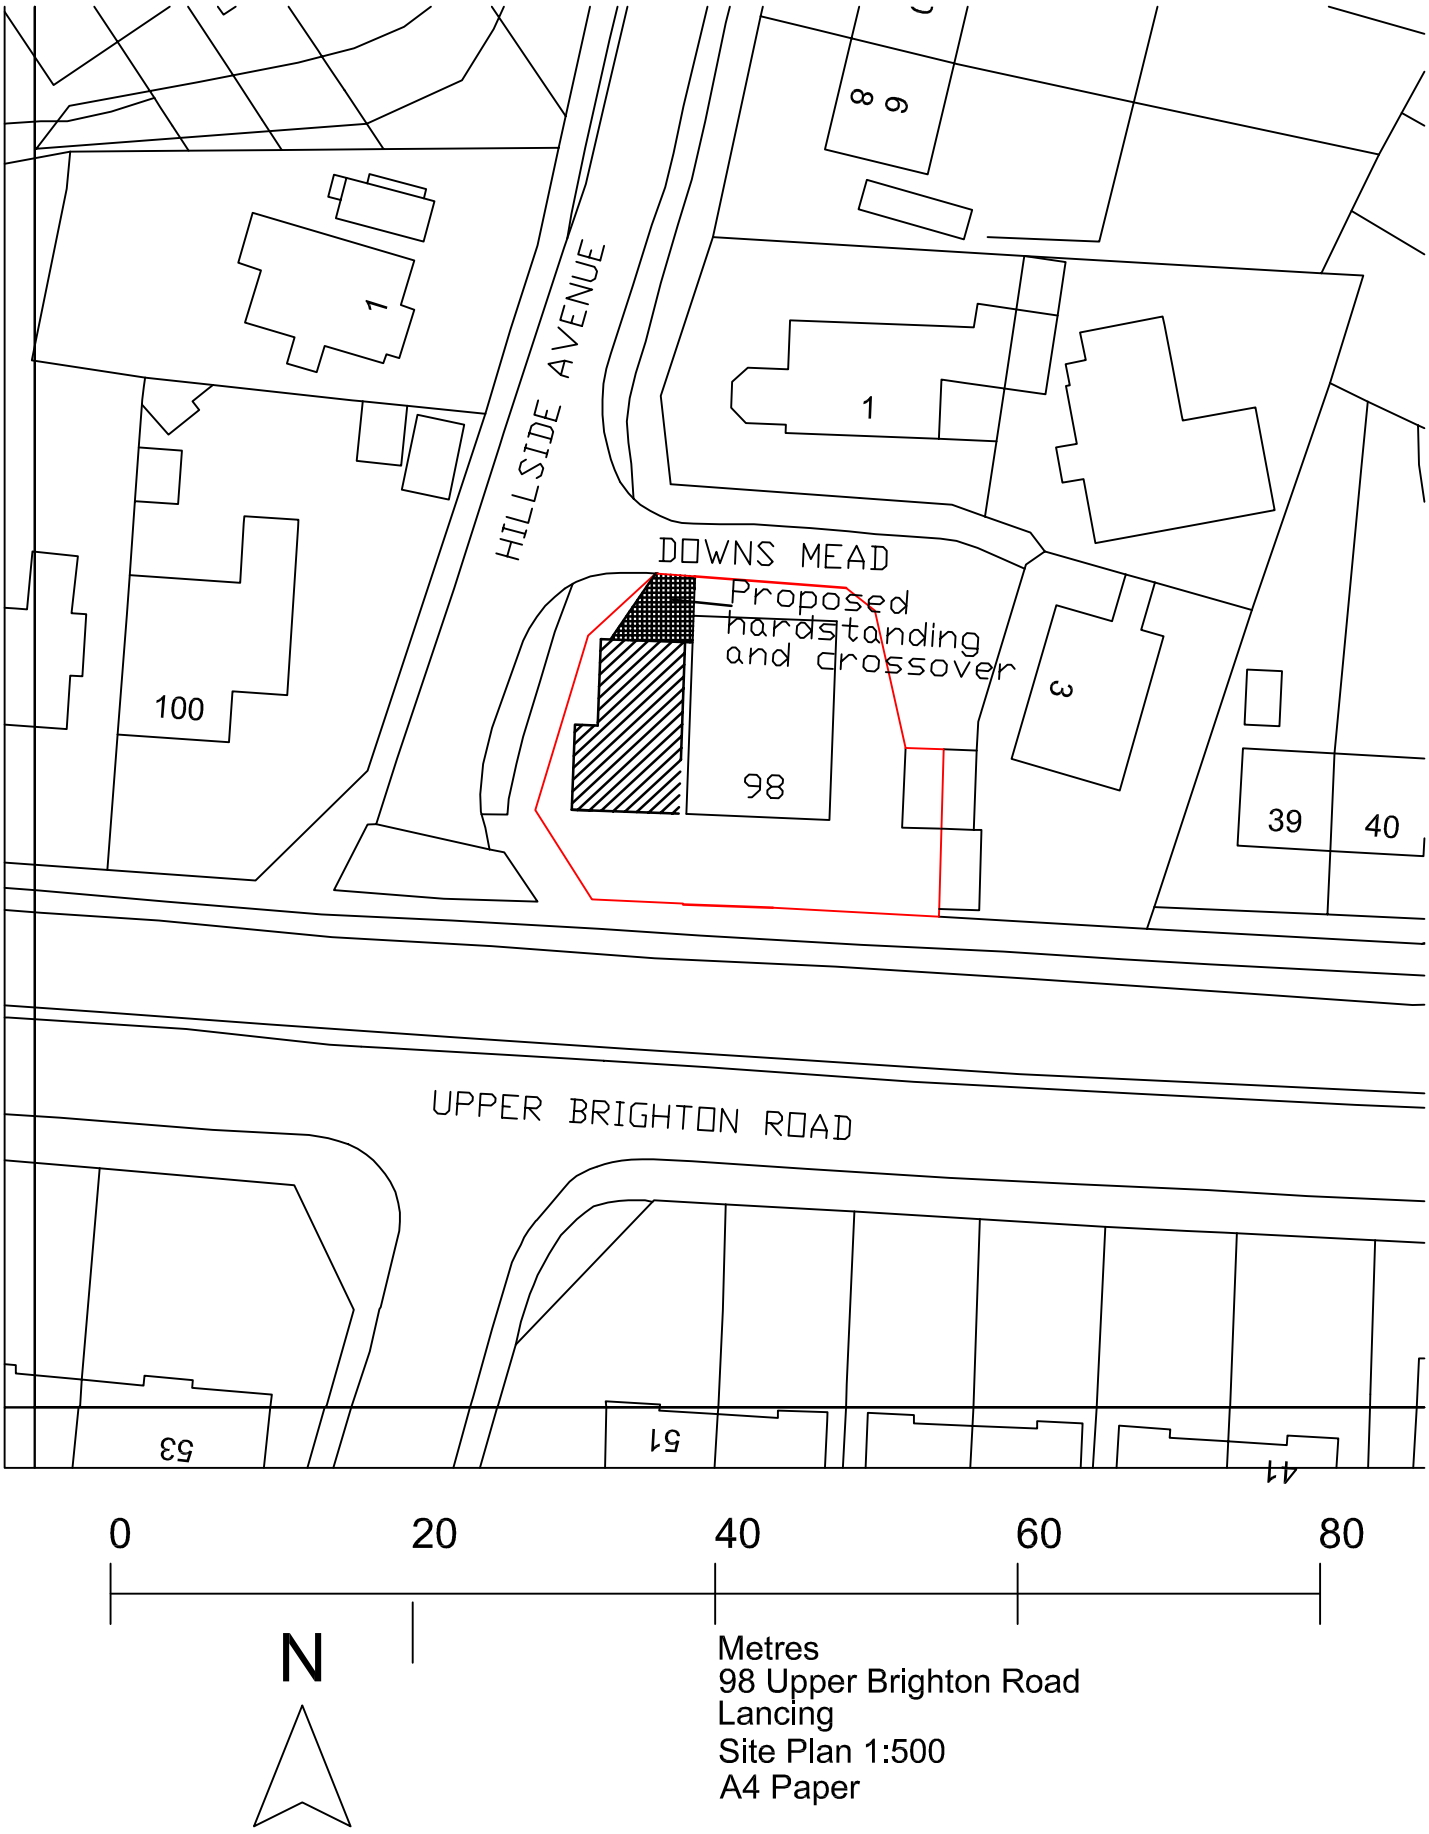

Metres
98 Upper Brighton Road
Lancing
Site Plan 1:500
A4 Paper