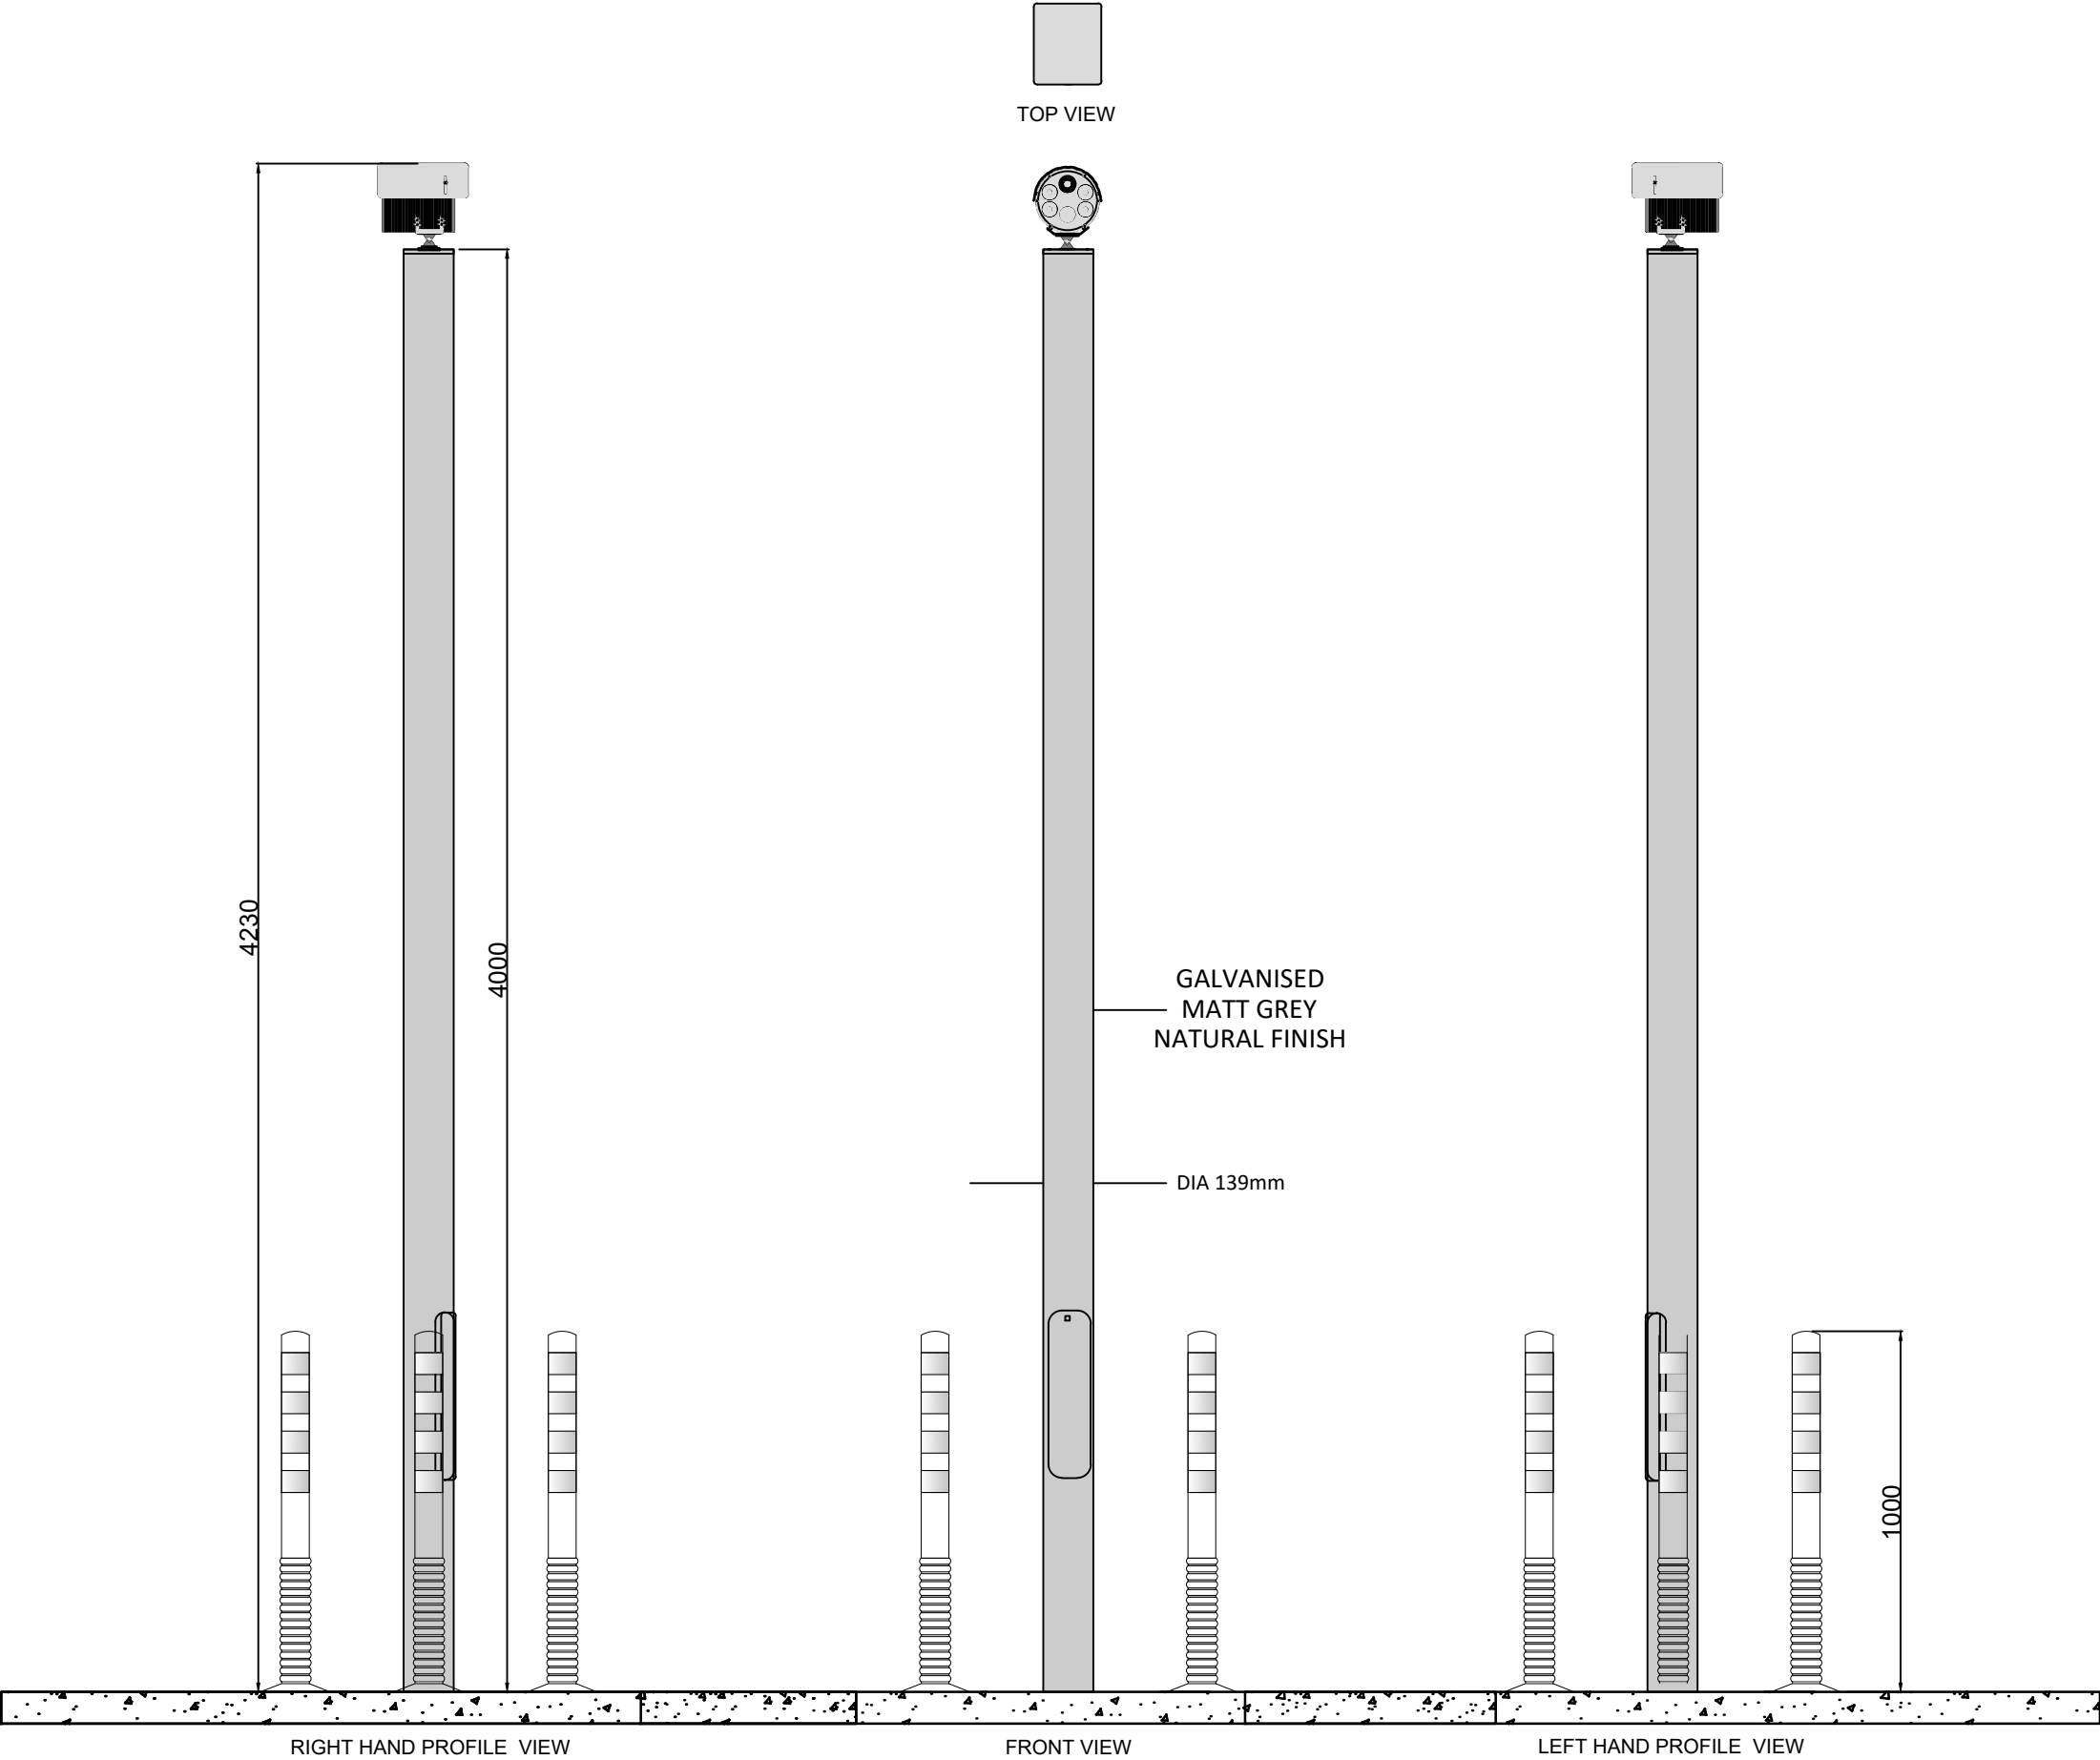


 Euro Car Parks Ltd 30 Dorset Square London NW1 6QJ +44 (0)20 7563 3000 Registered in England & Wales, Registration No 1270612	DRAWING NO.		REVISION.	DATE.	PIA:	SITE:	REVISIONS:				
	4587-DWG-14-01		01	22/07/2026			REV:	DESCRIPTION:		BY:	DATE:
	SCALE AT.		DRAWN.	CHECKED.			01	ANPR COLUMN ELEVATION 1		HV	22/07/26
	1:20 @ A3		HV								
			ANPR COLUMN ELEVATION 1 SAINSBURY'S LYONS FARM WORTHING - BN14 9LA								