


Location Plan

Site Address: Sainsbury's, Sainsbury Supermarket, Lyons Farm Retail Park, Lyons Way, Offington, Worthing, BN14 9LA

Date Produced: 18-Aug-2026

Scale: 1:1250 @A3

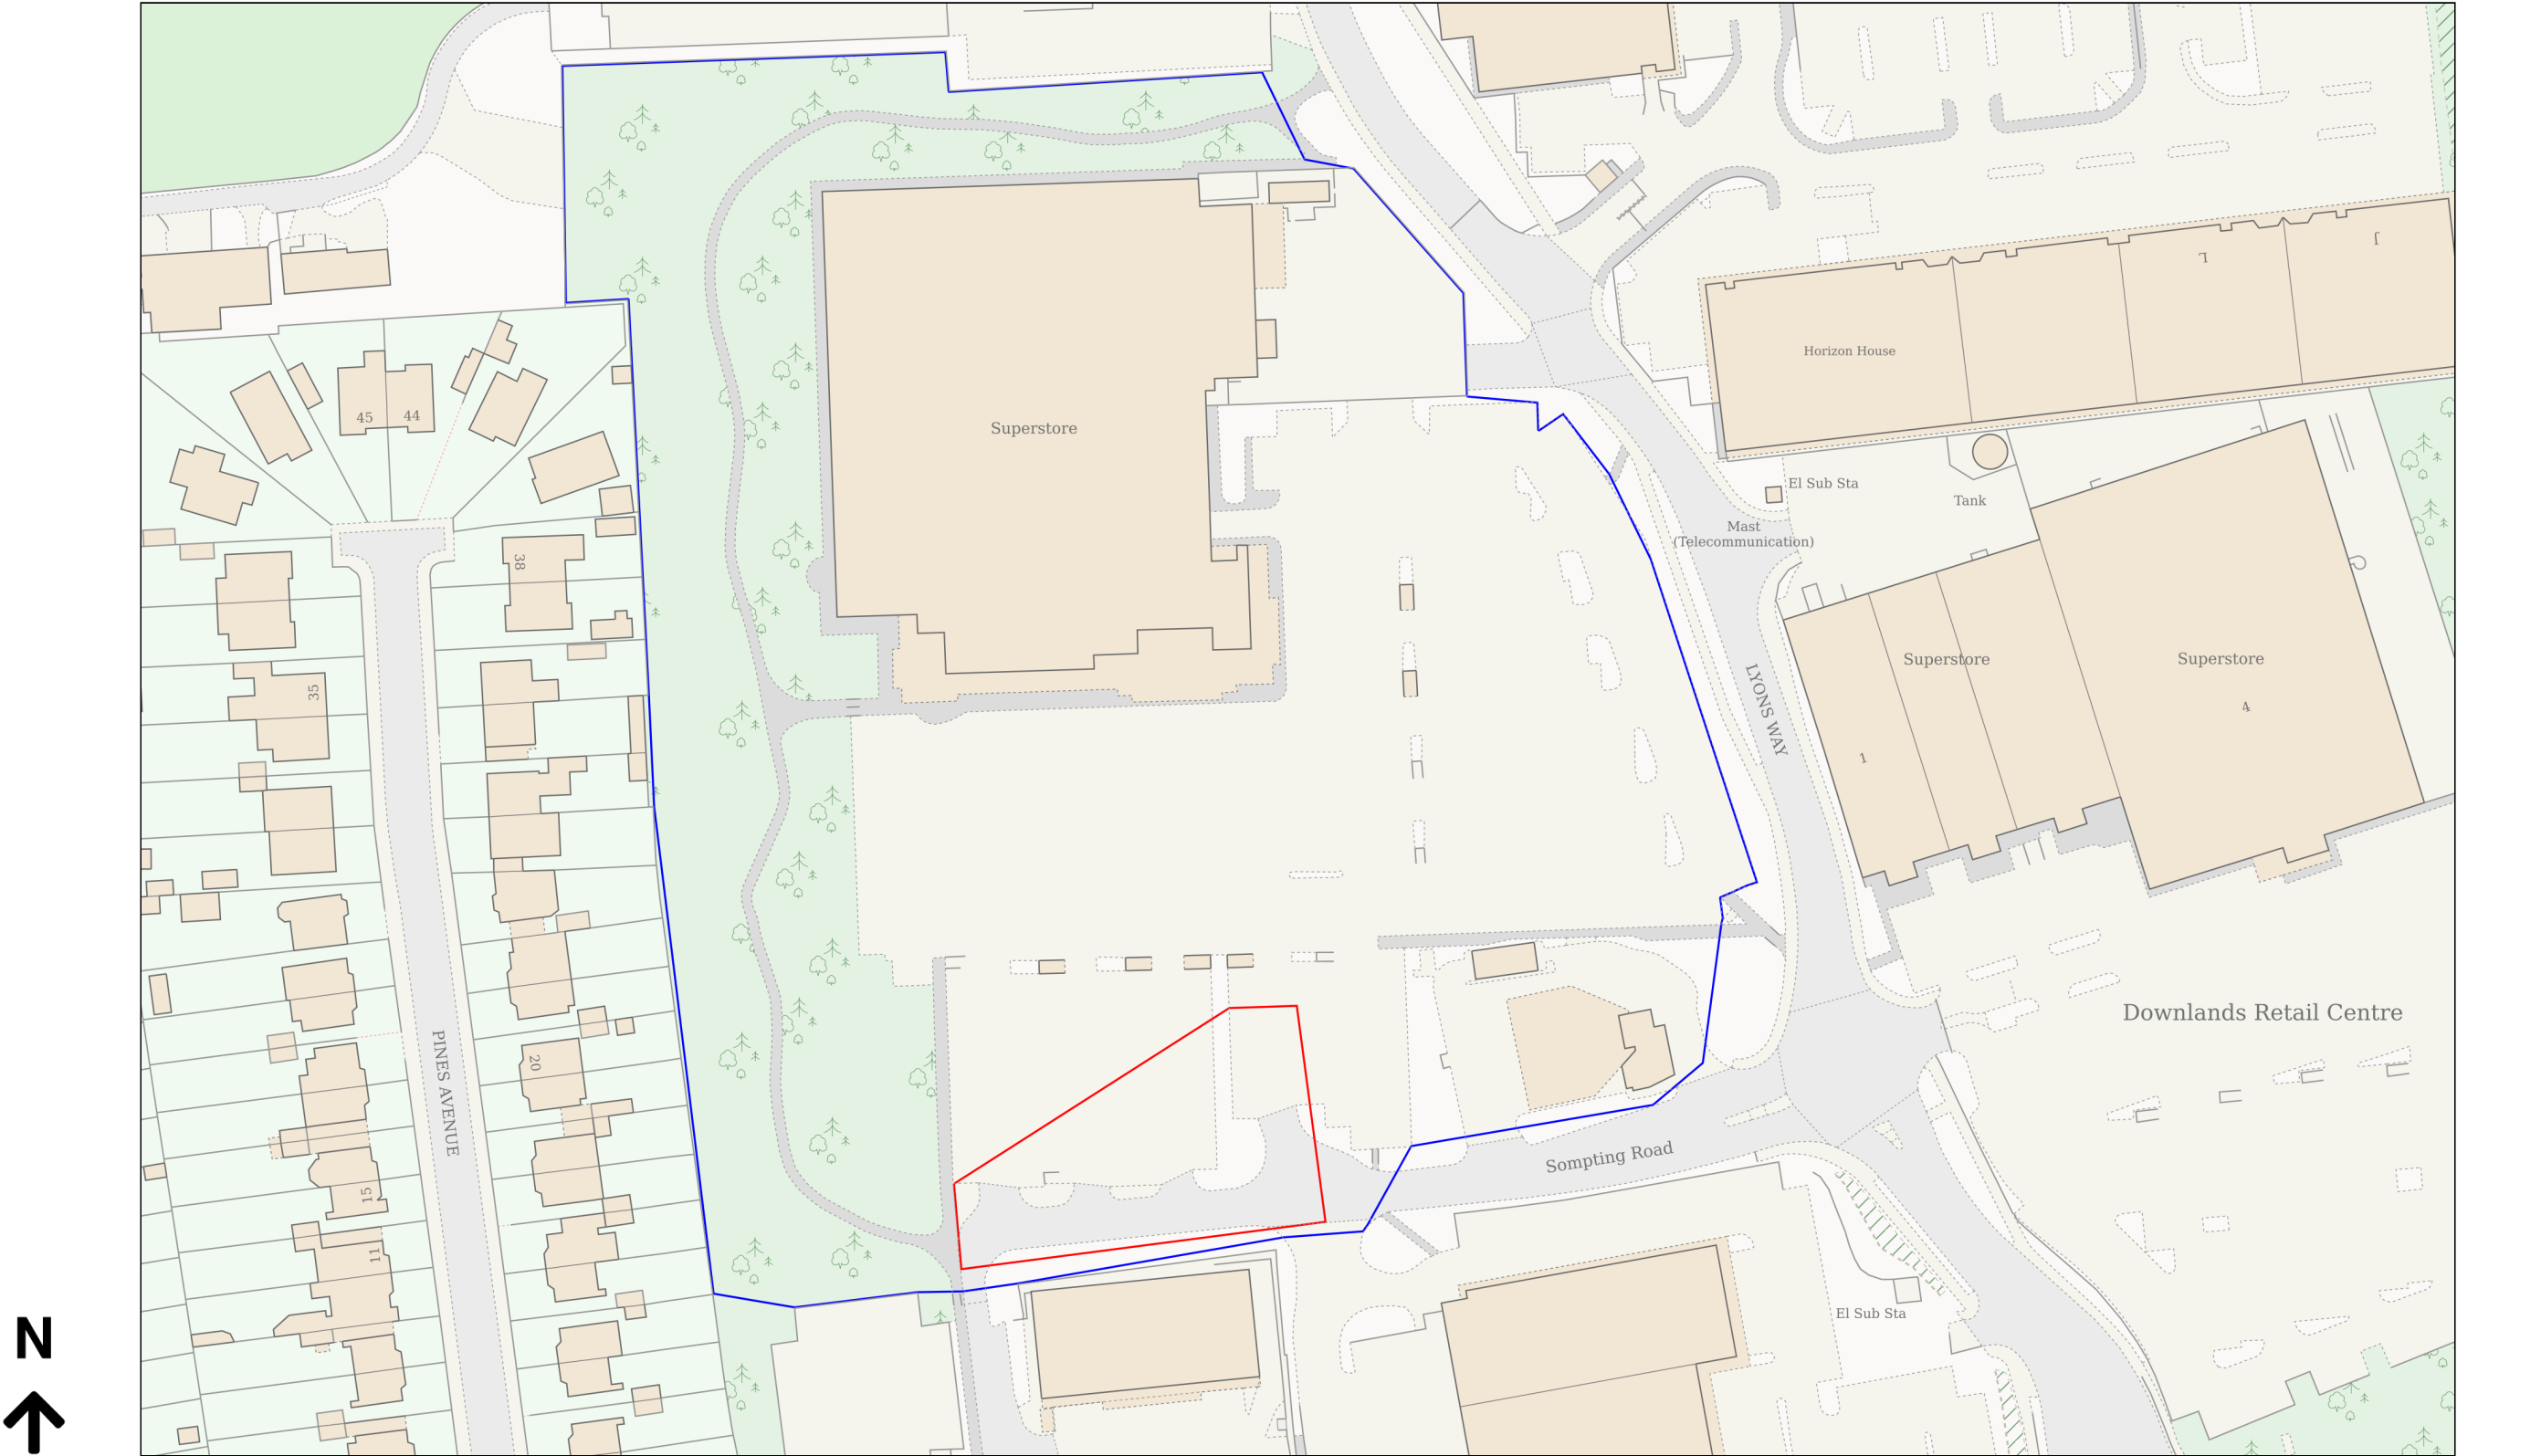

Planning Portal Reference: PP-15159068v1