


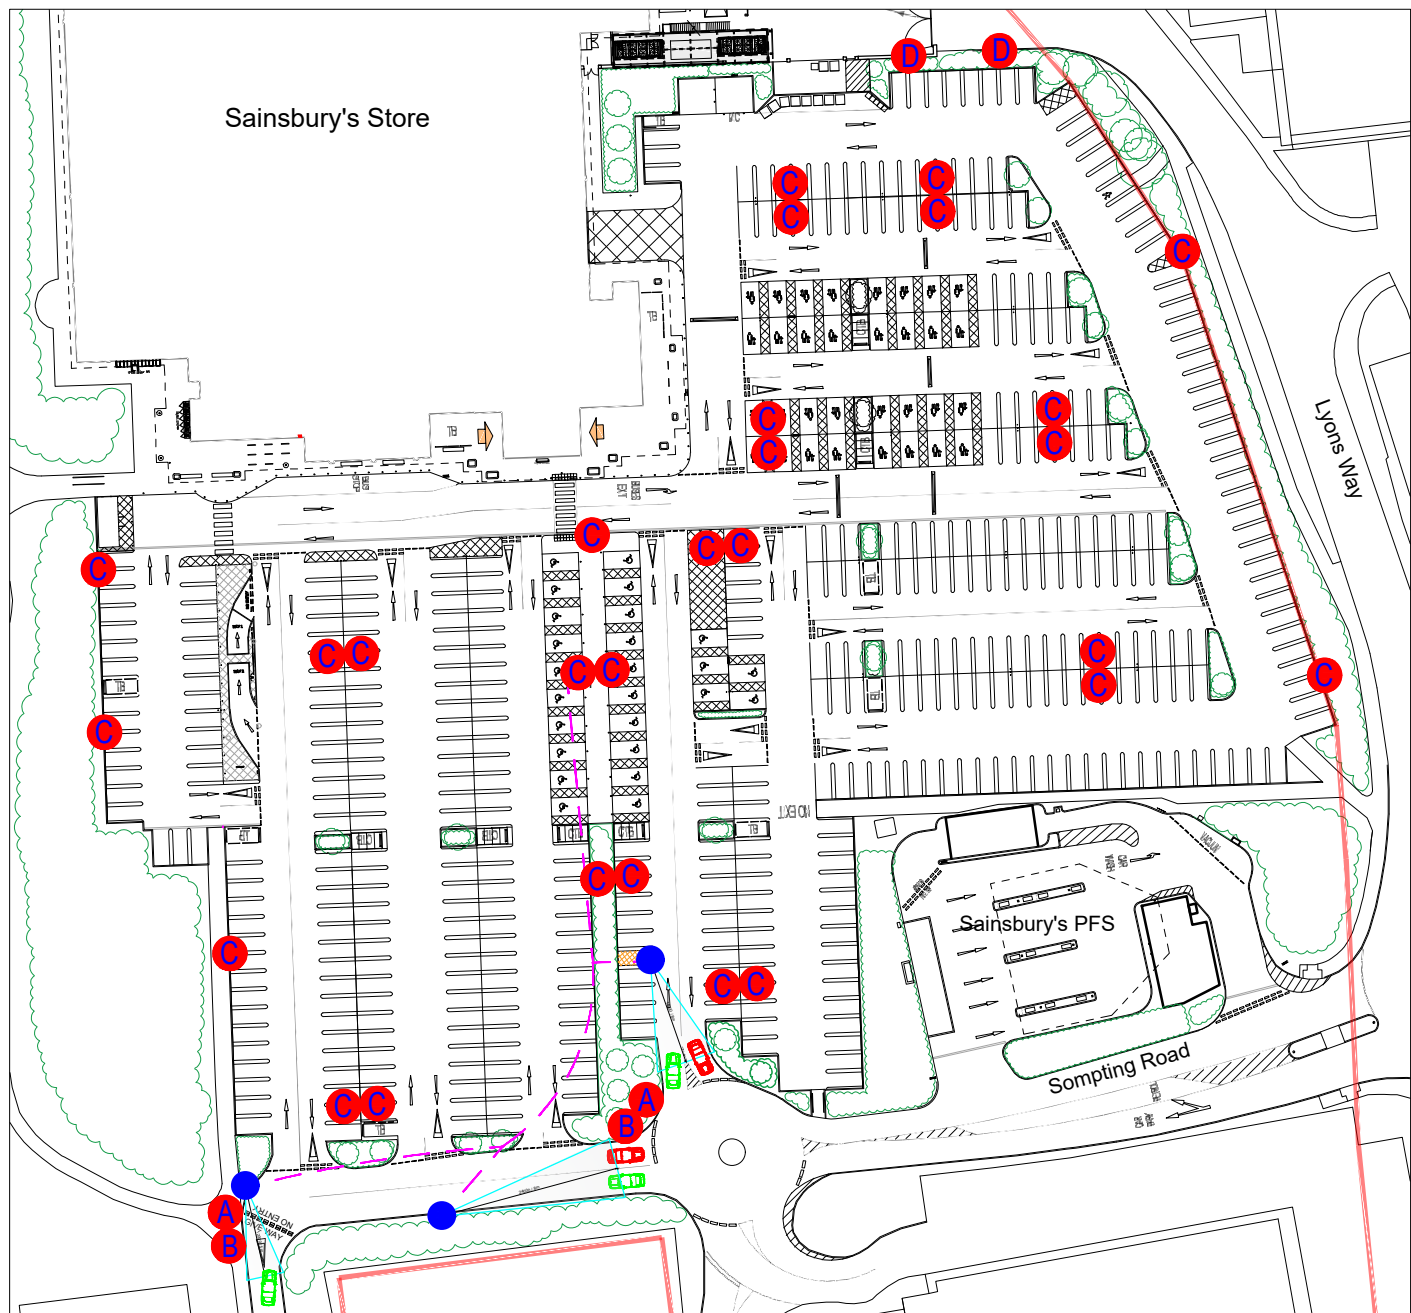

SCALE 1:1000 @A3

1:1000

20m 0 20m 40m 60m 80m 100m

SIGNAGE TABLE


	SIGN DESCRIPTION	SIGN LOCATION	QUANTITY	SIGN SIZE
A	ENTRY SIGN	ENTRANCE (POST MOUNTED)	2	740mm X 740mm X 3mm
B	NEW PARKING RULES	ENTRANCE (POST MOUNTED)	2	450mm X 450mm X 3mm
C	MAXIMUM STAY	CAR PARK (POST MOUNTED)	28	740mm X 600mm X 3mm
D	EV CHARGING BAYS	CAR PARK (WALL MOUNTED)	2	740mm X 600mm X 3mm



KEY NUMBER - A
LOCATION - ENTRANCE
SIGN DESCRIPTION - ENTRY SIGN
SIGN SIZE - 740mm X 740mm X 3mm
QUANTITY OF SIGN - 2
SCALE - 1:10




KEY NUMBER - B
LOCATION - ENTRANCE
SIGN DESCRIPTION - DISCLAIMER
SIGN SIZE - 450mm X 450mm X 3mm
QUANTITY OF SIGN - 2
SCALE - 1:10

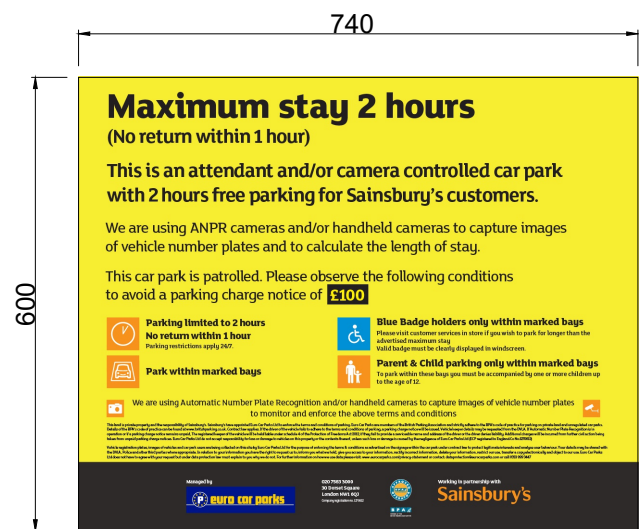

KEY NUMBER - C
LOCATION - CAR PARK
SIGN DESCRIPTION - MAXIMUM STAY
SIGN SIZE - 740mm X 600mm X 3mm
QUANTITY OF SIGN - 28
SCALE - 1:10



KEY NUMBER - D
LOCATION - CAR PARK
SIGN DESCRIPTION - EV CHARGING BAYS
SIGN SIZE - 740mm X 600mm X 3mm
QUANTITY OF SIGN - 2
SCALE - 1:10

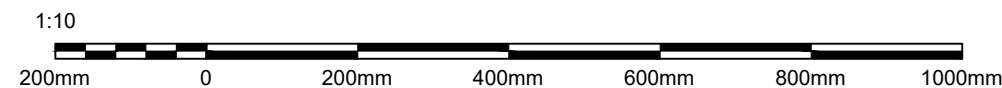

Euro Car Parks Ltd
30 Dorset Square
London NW1 6QJ
+44 (0)20 7563 3000

Registered in England & Wales, Registration No 1270612

DRAWING NO.	4587-DWG-11-02	REVISION.	02	DATE.	22/07/2026
SCALE AT.	AS SHOWN	DRAWN.	HV	CHECKED.	

PIA:	SITE:
------	-------

SIGNAGE PLAN
SAINSBURY'S LYONS FARM
WORTHING - BN14 9LA

REV:	DESCRIPTION:	BY:	DATE:
01	SIGNAGE PLAN	HV	22/07/26
02	NORTH POINT AND SCALE BAR 1:10 ADDED	HV	20/08/26